LEGAL DESCRIPTION

THE SOUTH 300 FEET OF THE NORTH 608 FEET OF LOT 5, "FOOTHILL ACRES", ACCORDING TO THE PLAT OF RECORD IN THE OFFICE OF THE COUNTY RECORDER OF MARICOPA COUNTY ARIZONA, IN BOOK 28 OF MAPS, AT PAGE 30;
EXCEPT THE SOUTH 50 FEET THEREOF.

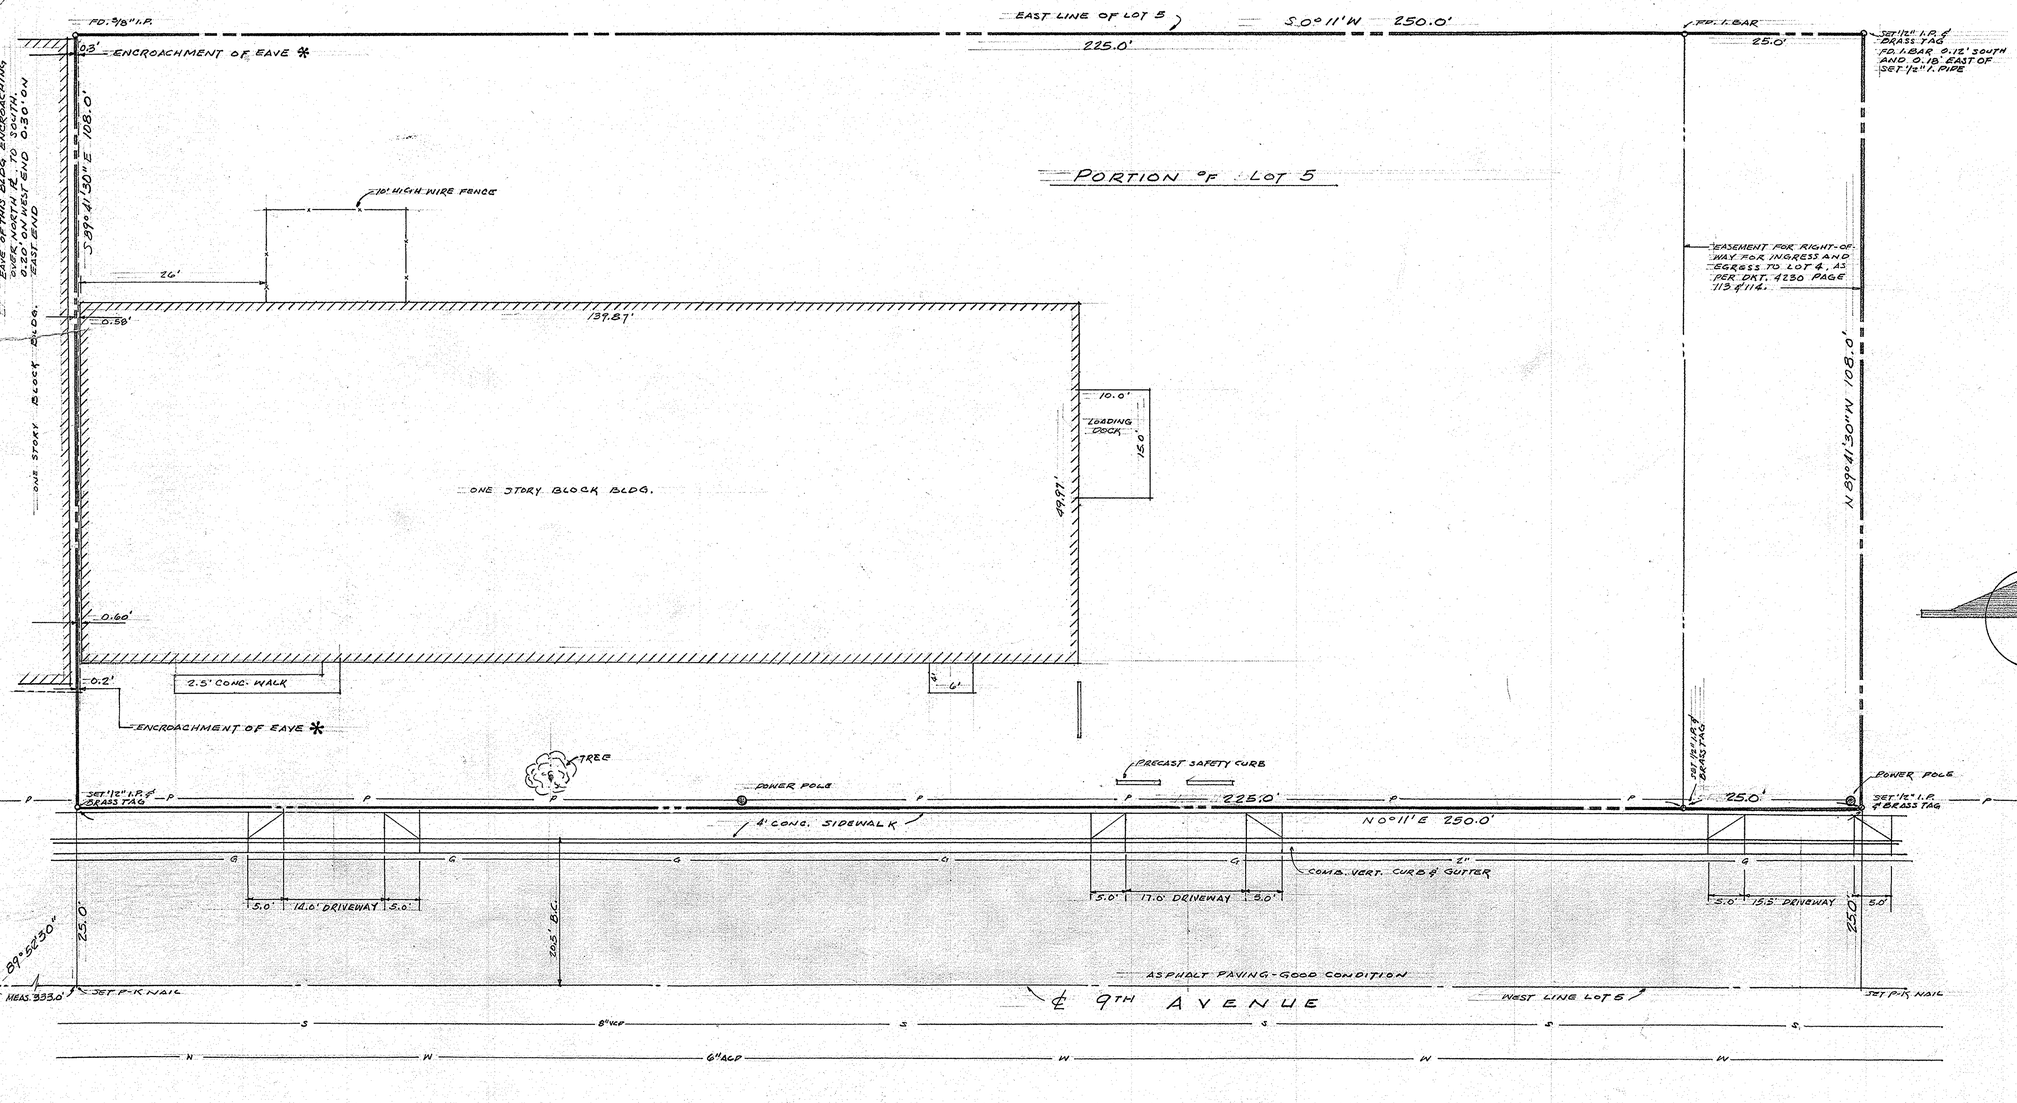

I HEREBY CERTIFY THAT THE SURVEY OF THE PROPERTY DELINEATED HEREON WAS MADE UNDER MY DIRECTION ON DEC. 29, 1965. AND THAT ALL CORNERS WERE SET AS INDICATED. ENCROACHMENTS FOUND TO EXIST ARE SHOWN THUS. *

H. Oliver O'Farrell
REGISTERED CIVIL ENGINEER
STATE OF ARIZONA # 1273

Registered Professional Engineer (Civil) CERTIFICATE NO. 1273 H. OLIVER O'FARRELL Date Signed 1-4-66 ARIZONA, U.S.A.

SURVEY OF PORTION OF LOT 5 FOOTHILL ACRES PHOENIX • ARIZONA		
SCALE: 1" = 10'	APPROVED BY:	DRAWN BY
DATE:		REVISED
NORMAN LYKES		
O'FARRELL & ASSOCIATES CONSULTING ENGINEERS PHOENIX • ARIZONA		DRAWING 126

DIN # 55023 - 1/1

APLS

30/36/1/37

R1-252

X238 PRINTED ON NO. 1000H CLEARPRINT