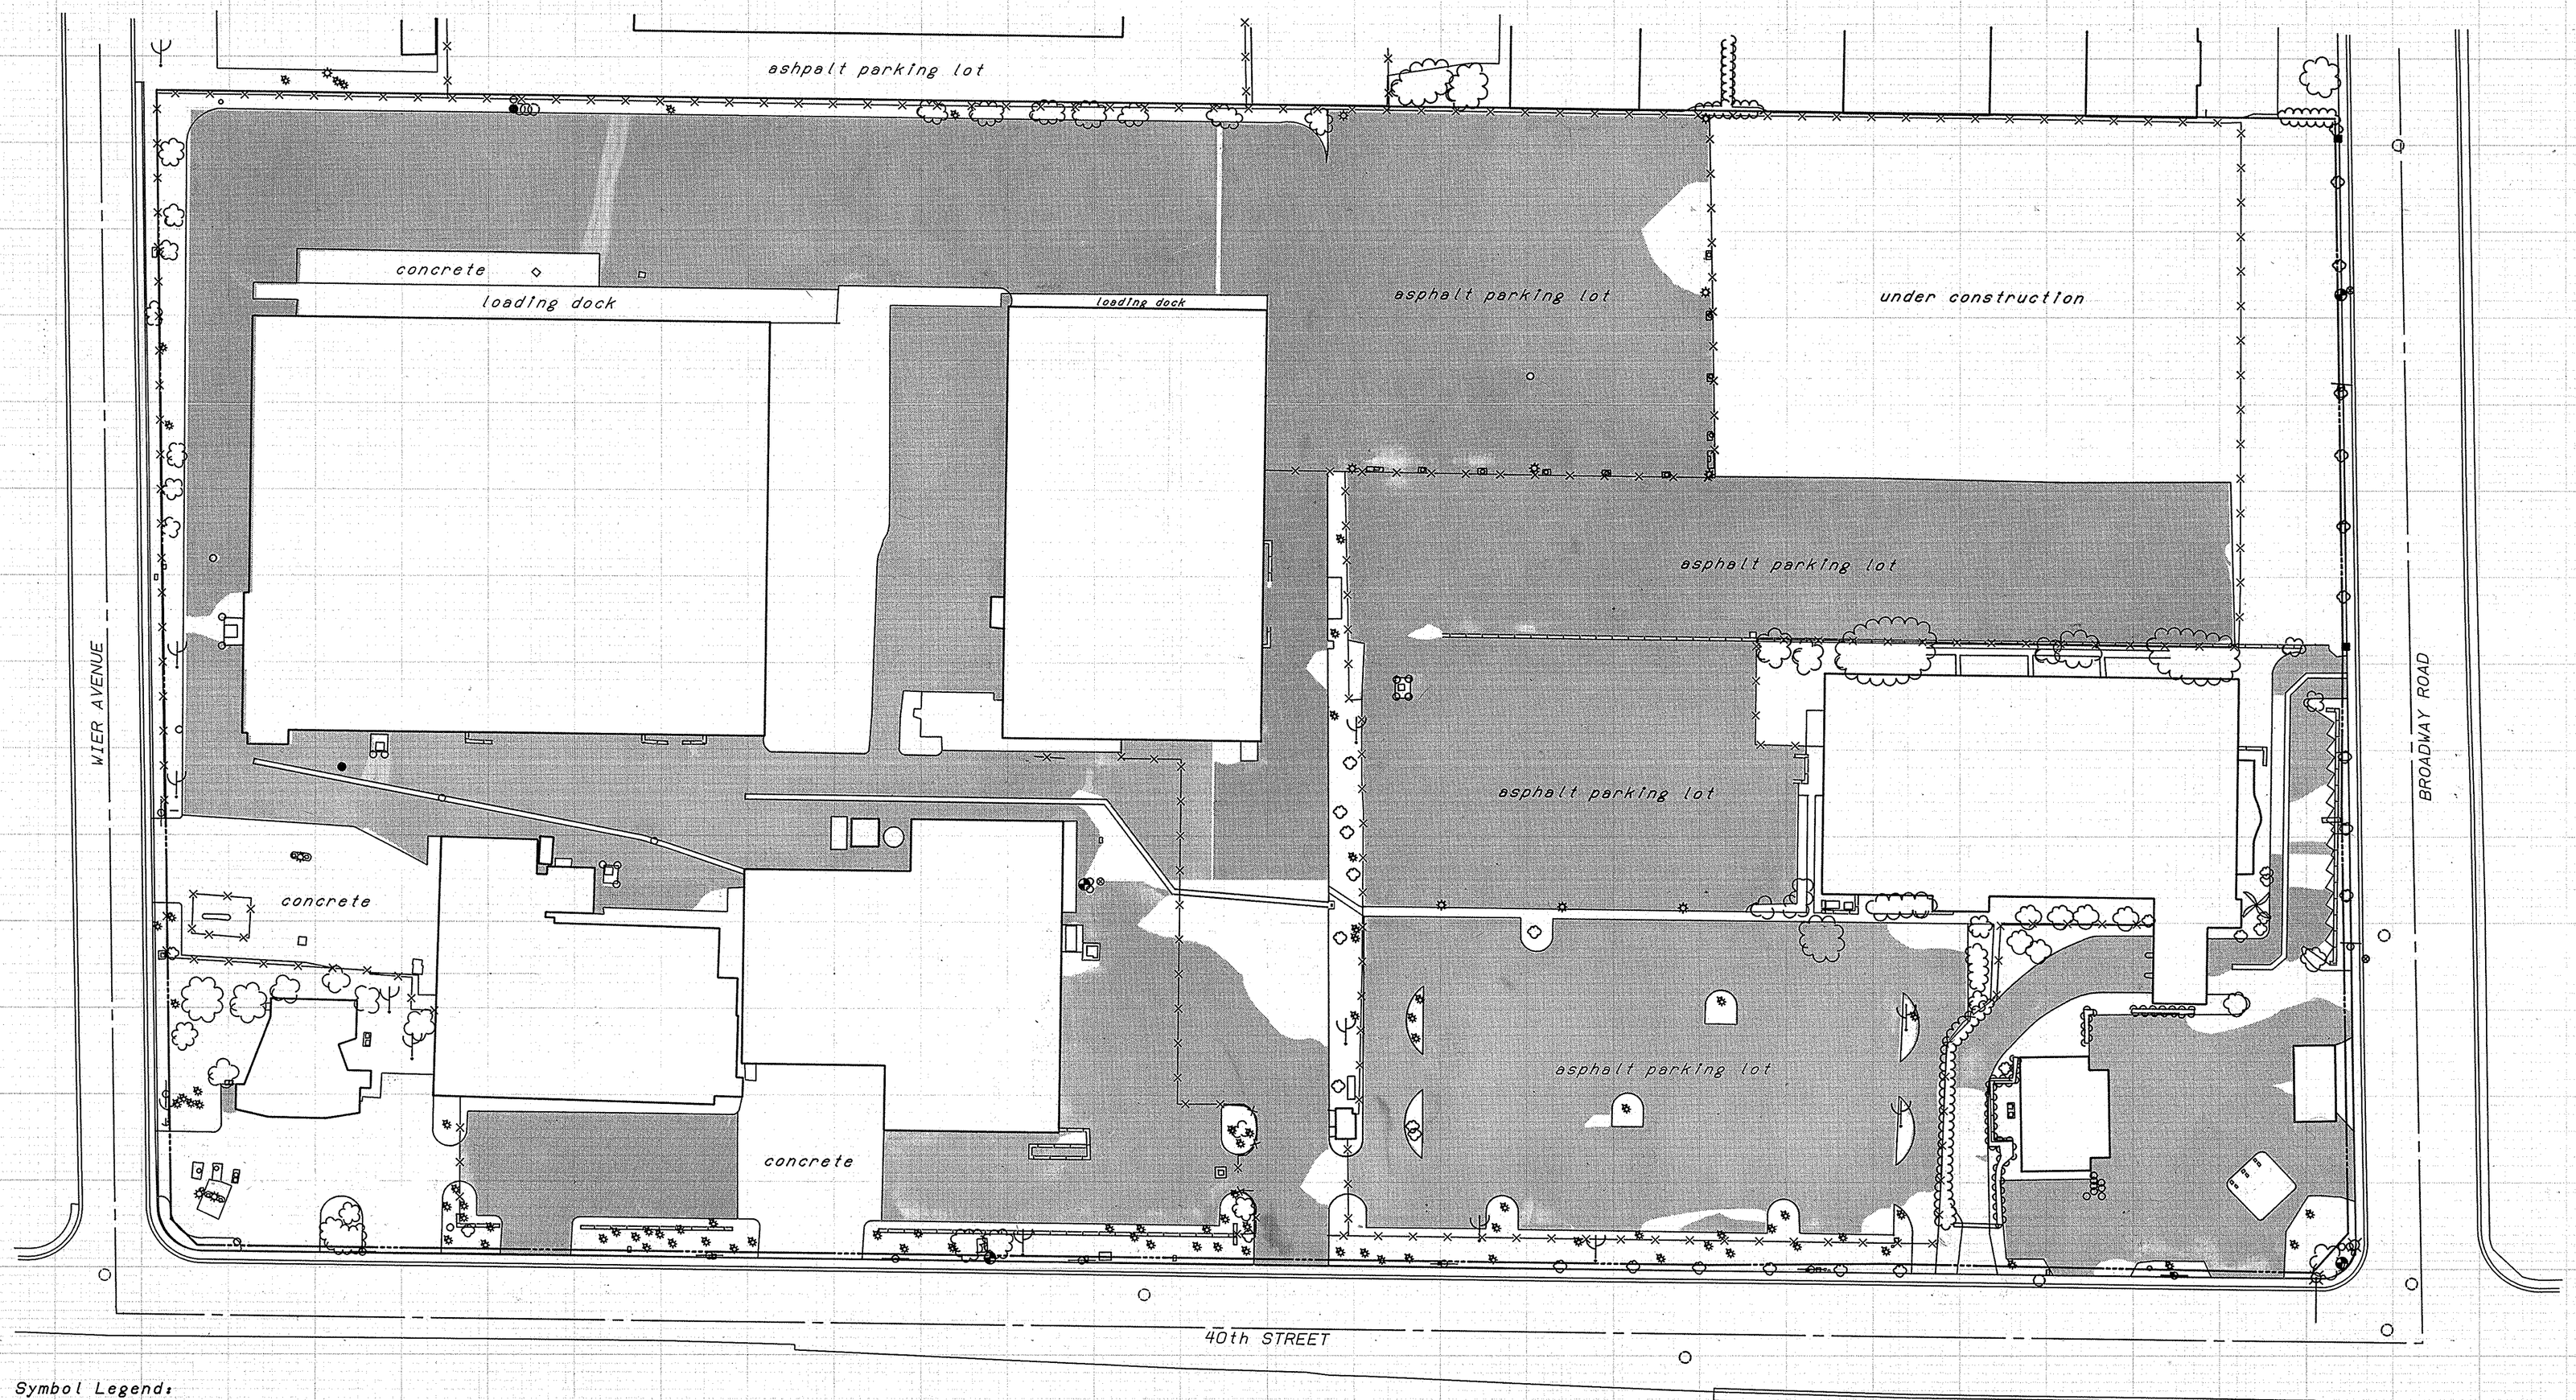

Symbol Legend:

- Traffic Light
- Traffic Sign
- Road Sign
- Catch Basin
- Parking Lot Light
- Gas Pump
- Telephone Booth
- Power Pole w/directionals
- Power Pole Guywire
- Manhole
- Fire Hydrant
- Water Valve
- Water Meter
- Telephone Riser
- Undefined Utility
- Clean Out
- Dry Well

Line Legend:

- Monument Line
- Right of Way Line
- Property Line

Scale - 1" = 50'

DIN #55048-212
APLS

Andrews Atherton Inc. Surveying and Civil Engineering Aerial & Terrestrial Photogrammetry Jeffrey L. Andrews, R.L.S. Robert B. Atherton, P.E., R.L.S. 6747 N. Black Canyon • Phoenix, AZ 85015-1029 • (602) 242-6229	PREPARED FOR: THE CIRCLE K CORPORATION P.O. BOX 52084 PHOENIX, ARIZONA 85072 Phone: 253-9600
	DRAWN BY: KSC / CHECKED BY: MWC
	SCALE: 1"= 50' / JOB NO: 86-260
	DATE: OCT. 1986 / SHEET 2 OF 2

RESULT OF BOUNDARY AND PLANIMETRIC SURVEY F3-098