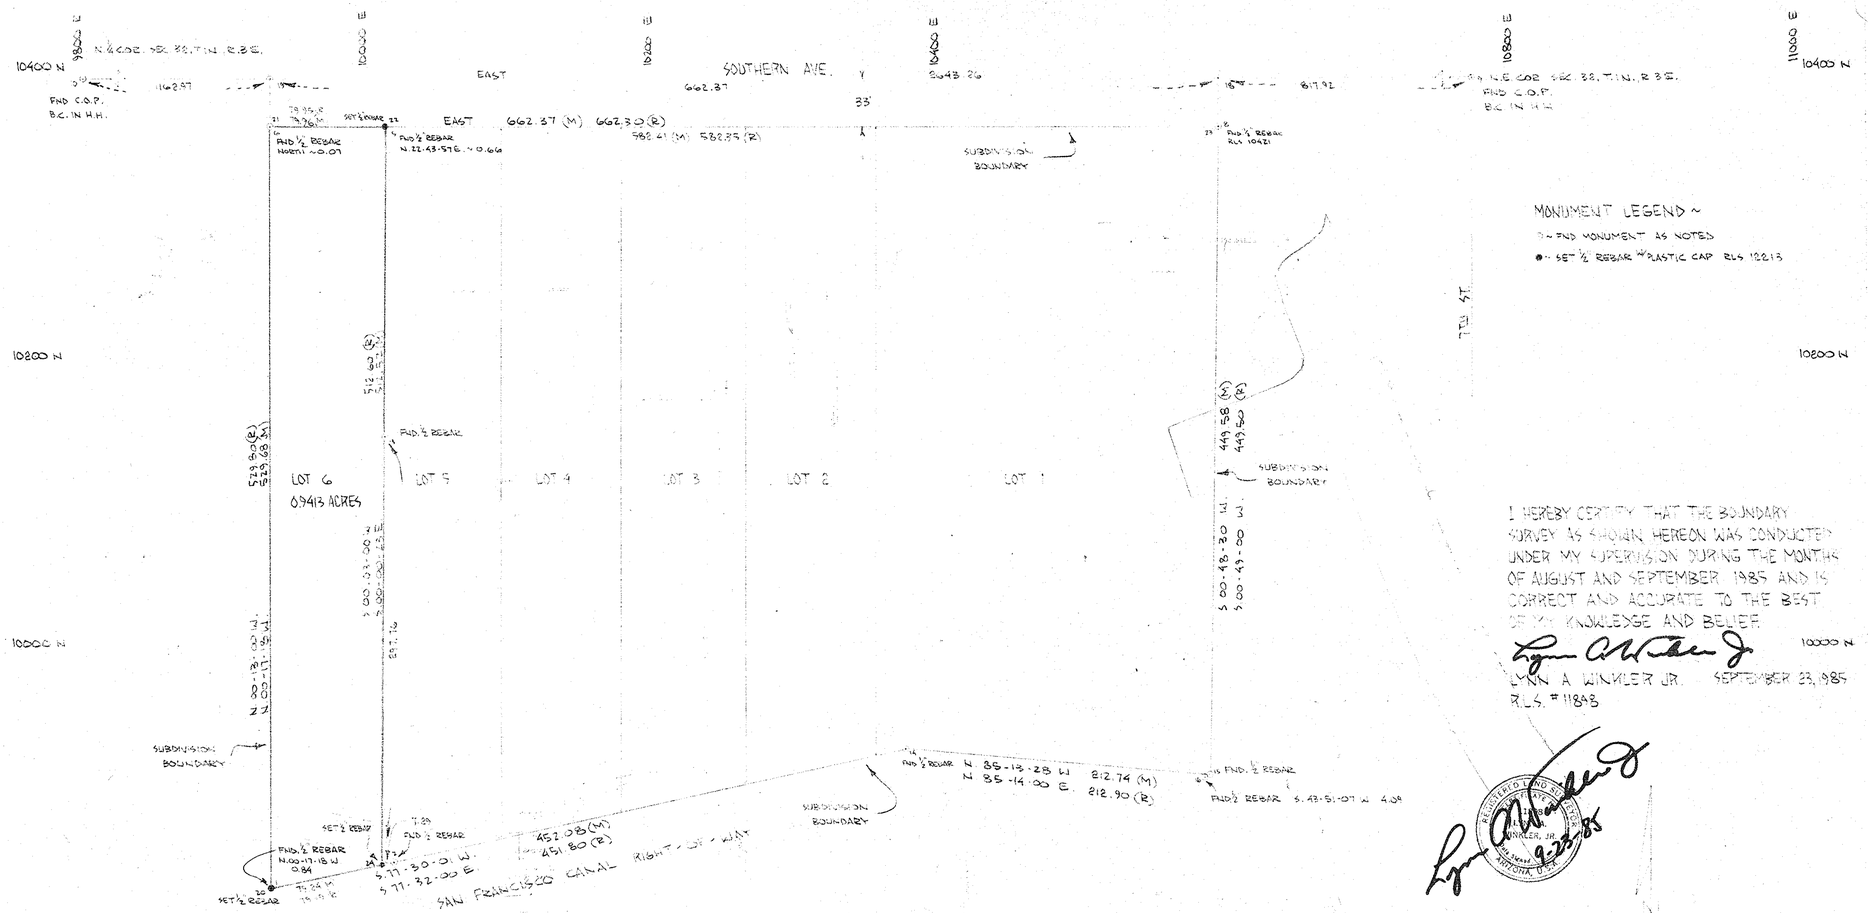

I HEREBY CERTIFY THAT THE BOUNDARY SURVEY AS SHOWN HEREON WAS CONDUCTED UNDER MY SUPERVISION DURING THE MONTHS OF AUGUST AND SEPTEMBER 1985 AND IS CORRECT AND ACCURATE TO THE BEST OF MY KNOWLEDGE AND BELIEF.

LYNN A. WINKLER JR. SEPTEMBER 23, 1985
R.L.S. # 11848

REGISTERED LAND SURVEYOR
LYNN A. WINKLER, JR.
No. 11848
ARIZONA, U.S.A.
9-23-85

NOTE: THIS DRAWING IS A WORK SHEET FOR THE PURPOSE OF DEPICTING THE SIZE AND SHAPE OF LOT 6 ONLY AS SURVEYED IN RELATIONSHIP TO THE REMAINDER OF "ROOSEVELT ACRES", A SUBDIVISION, RECORDED IN BOOK 14 OF MAPS, PAGE 4, MARICOPA COUNTY RECORDS

1"=50'

RESULTS OF SURVEY OF
LOT 6 ROOSEVELT ACRES

BEING A PORTION OF SECTION 32,
TOWNSHIP 1 NORTH, RANGE 3 EAST,
GILA AND SALT RIVER MERIDIAN

Andrews Atherton Inc. Surveying and Civil Engineering Jeffrey L. Andrews, R.L.S. Robert B. Atherton, P.E., R.L.S. 8747 N. Black Canyon ● Phoenix, AZ 85015 ● 242-8229 Centro Plaza-Highway 28 ● P.O. Box 181 ● Angel Fire, NM 87710 ● 377-2356	PREPARED FOR: LARRY JACKSON 5411 S. MONTEZUMA PHOENIX, ARIZONA 85041
DRAWN BY: MWC	CHECKED BY: LAW
SCALE: 1" 50'	JOB NO 85-056
DATE: 9/85	SHEET 1 OF 1

DIN # 55049-1/1
APLS

F3-057

F3-052