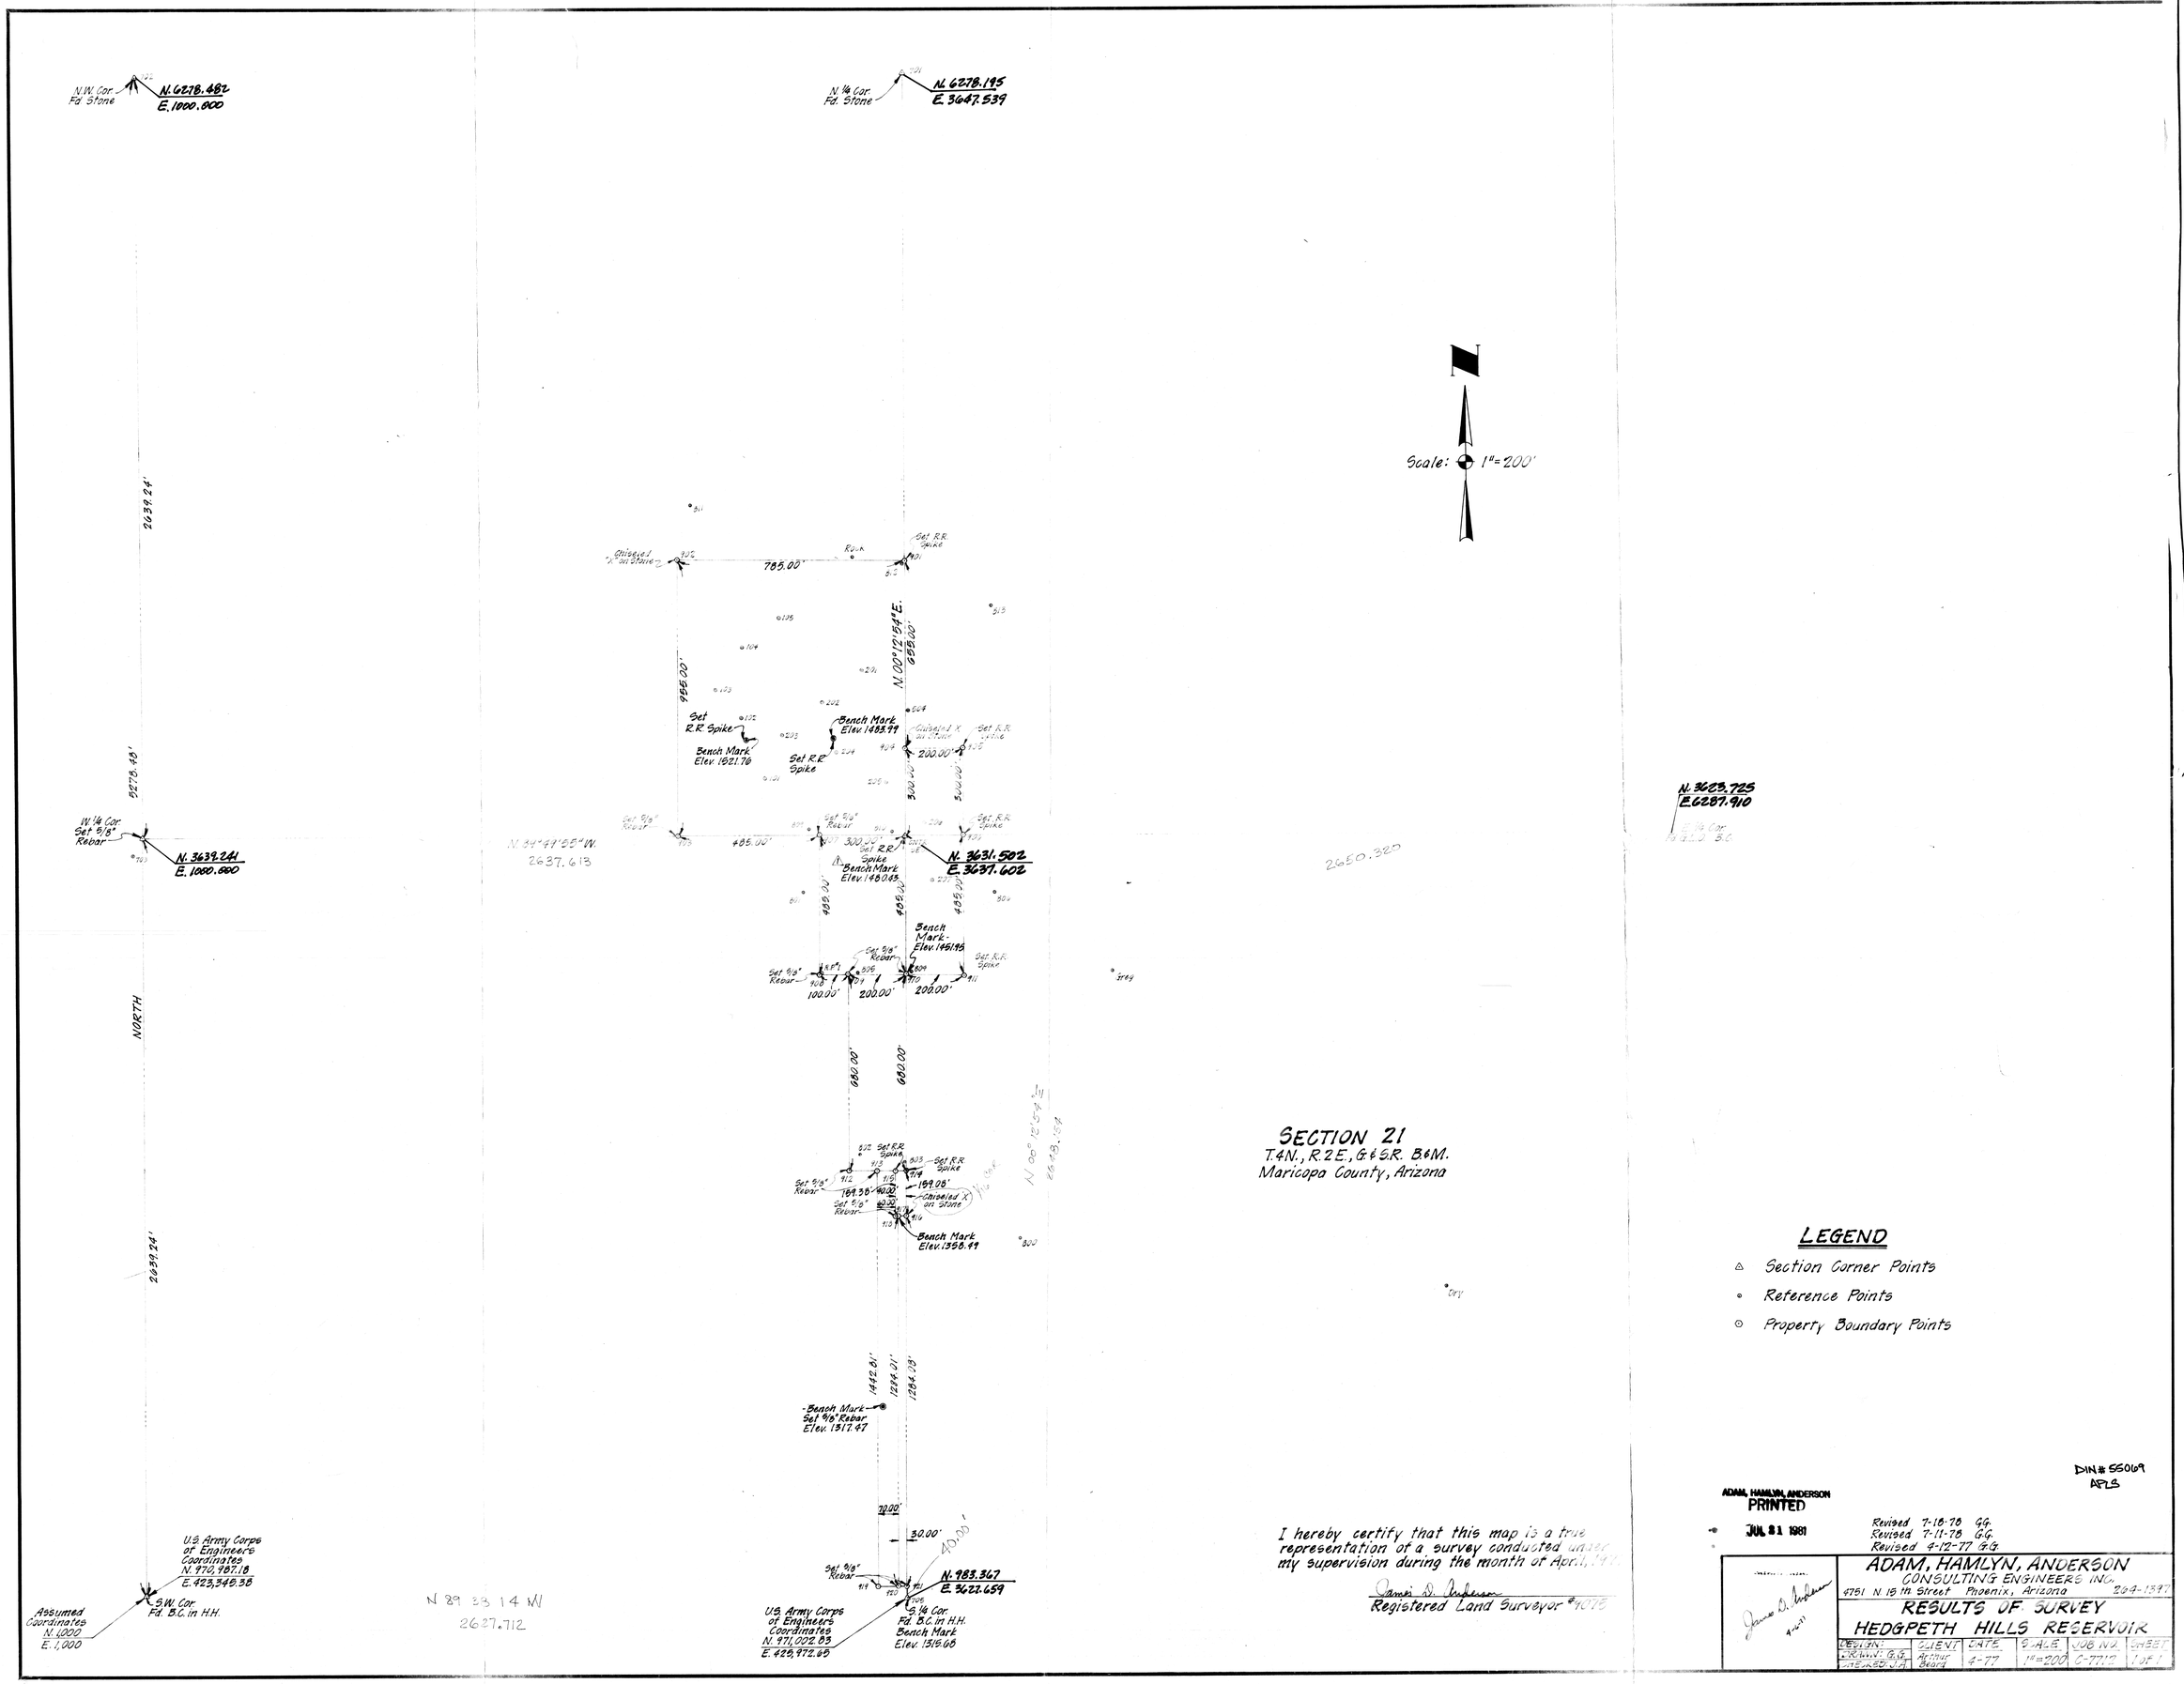

SECTION 21

T.4N., R.2E., G.&S.R. B.&M.
Maricopa County, Arizona

LEGEND

- △ Section Corner Points
- ∘ Reference Points
- ⊙ Property Boundary Points

I hereby certify that this map is a true representation of a survey conducted under my supervision during the month of April, 1977.

James D. Anderson
Registered Land Surveyor #9075

DIN# 55069
APLS

ADAM, HAMLYN, ANDERSON
PRINTED
JUL 31 1981

Revised 7-18-78 G.G.
Revised 7-11-78 G.G.
Revised 4-12-77 G.G.

James D. Anderson 4-6-77

ADAM, HAMLYN, ANDERSON
CONSULTING ENGINEERS INC.
4751 N. 15th Street Phoenix, Arizona 264-1397

RESULTS OF SURVEY
HEDGPETH HILLS RESERVOIR

DESIGN:	CLIENT	DATE	SCALE	JOB NO.	SHEET
DRAWN: G.G. CHECKED: J.A.	Arthur Beard	4-77	1"=200'	C-7712	1 of 1