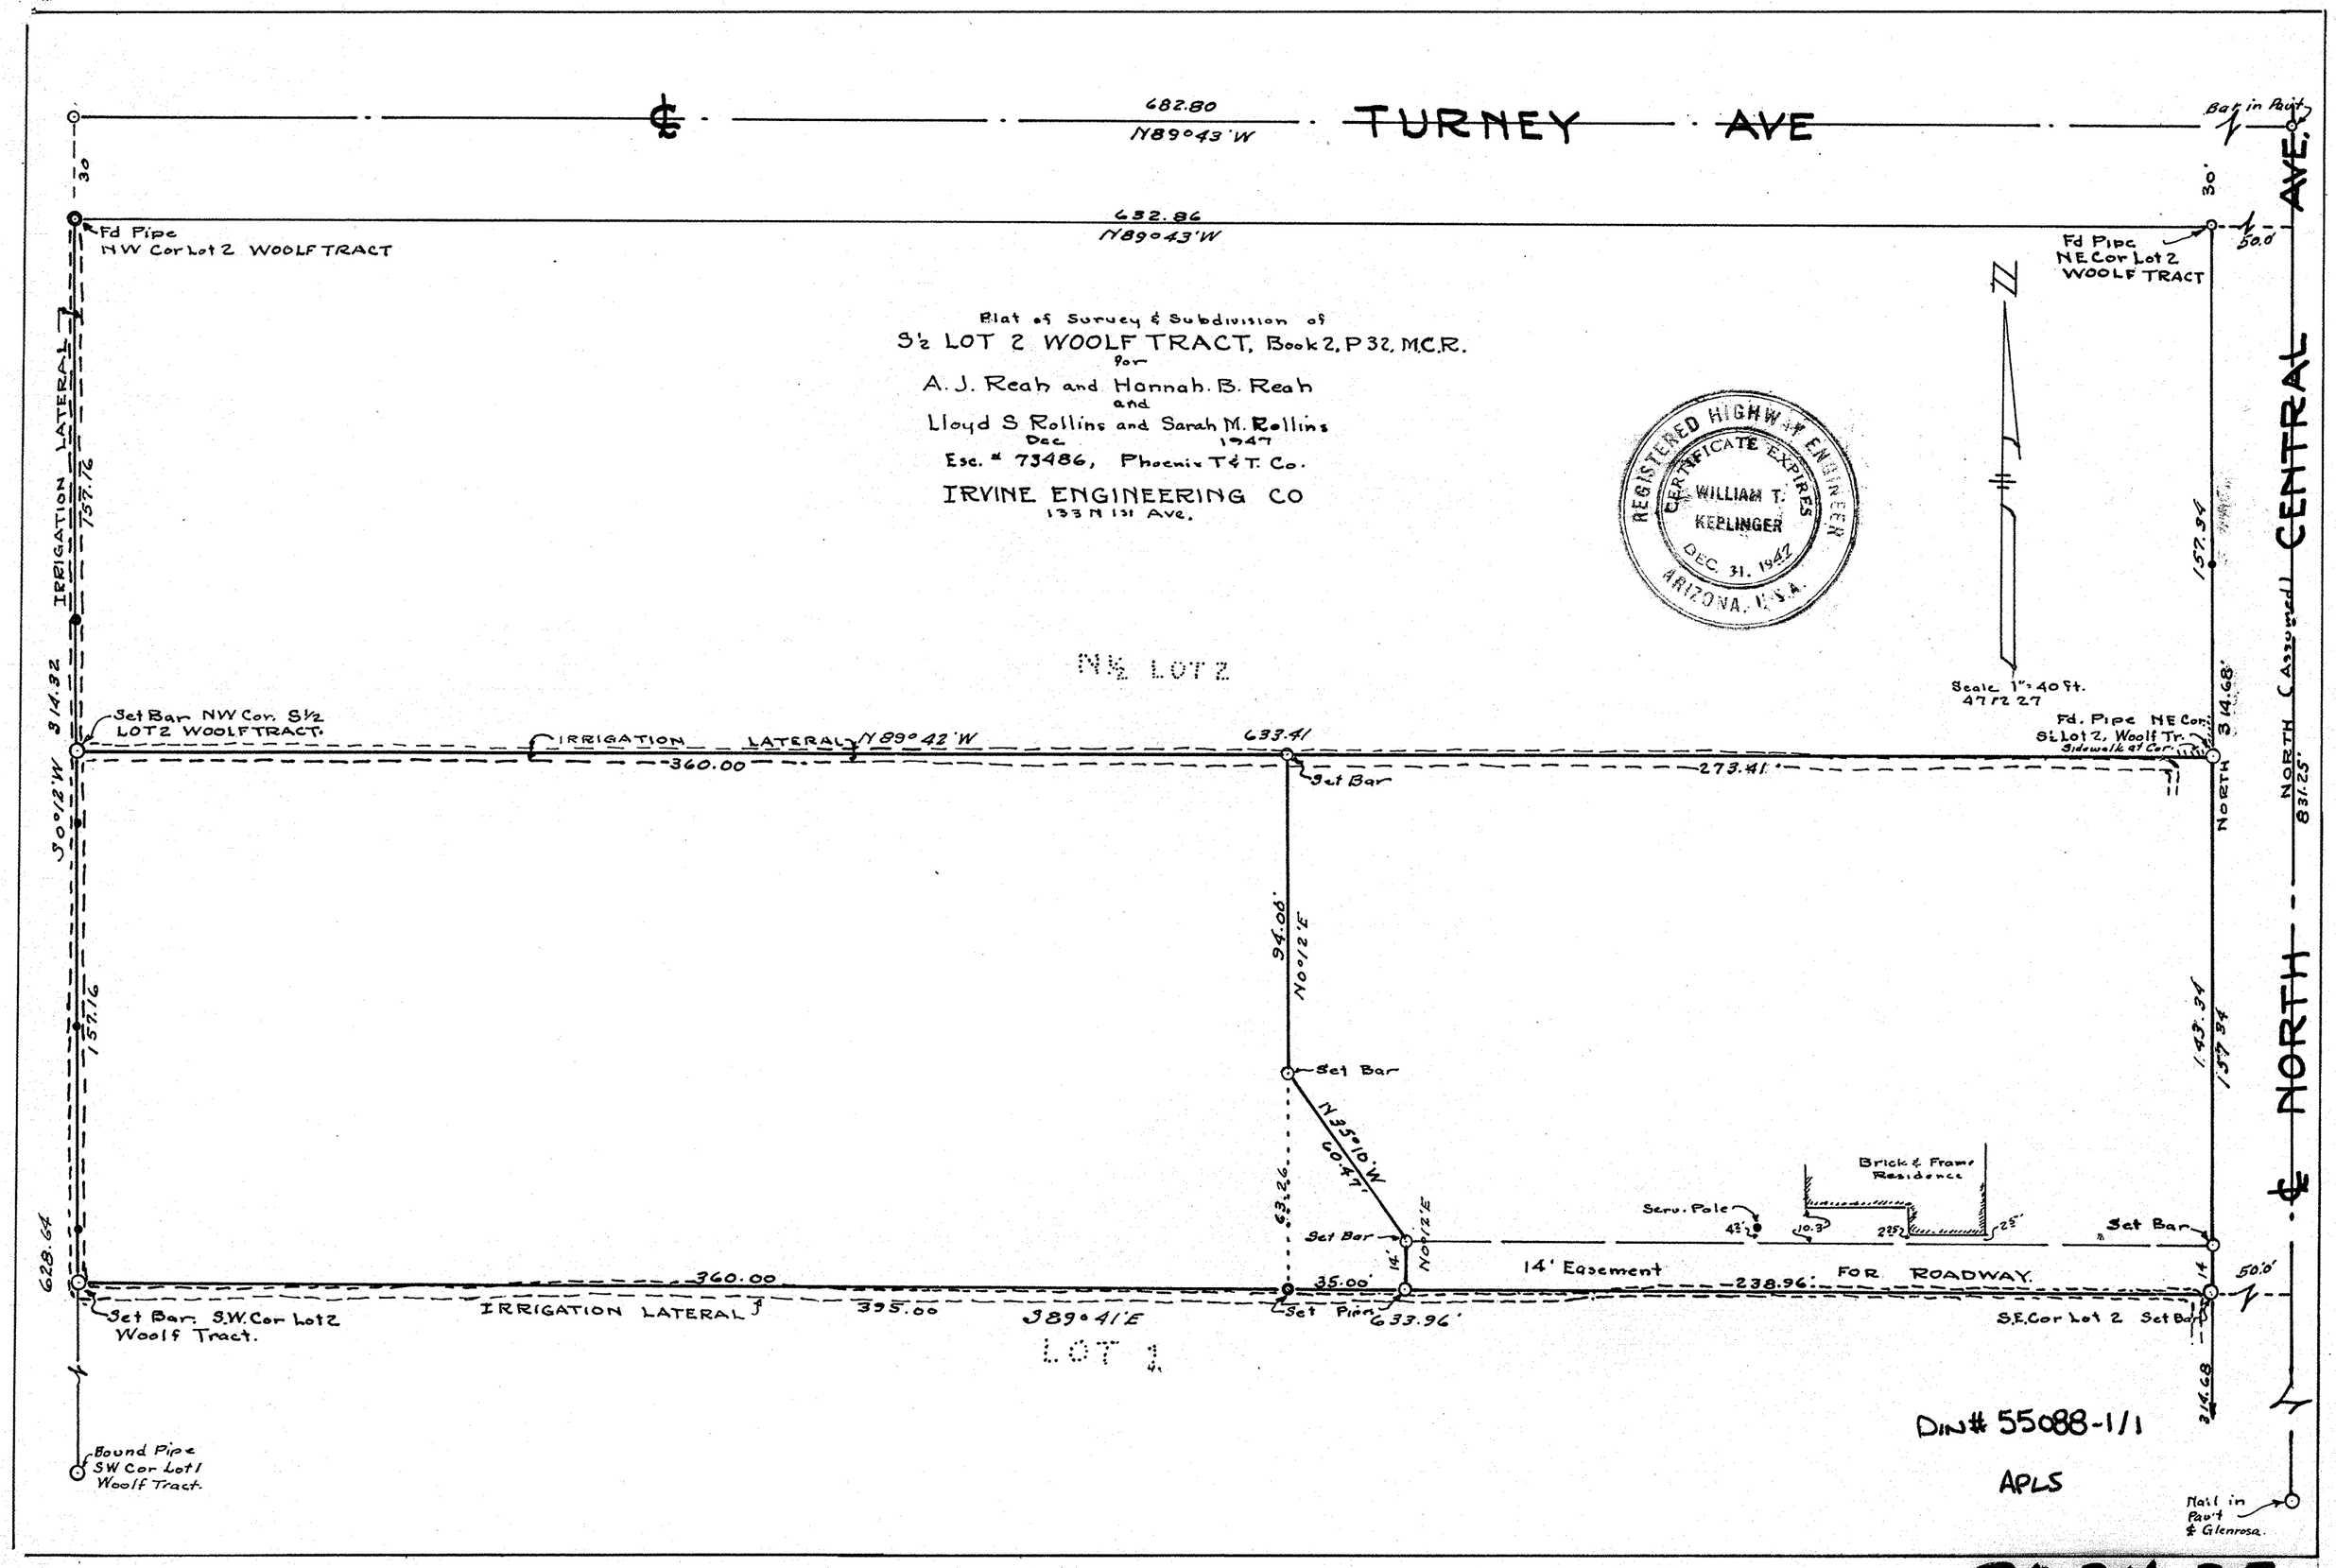

TURNEY AVE
682.80
N89°43'W
Bar in Pavt
30
Fd Pipe
NW Cor Lot 2 WOOLF TRACT
632.86
N89°43'W
Fd Pipe
NE Cor Lot 2
WOOLF TRACT
50.0'
Plat of Survey & Subdivision of
S½ LOT 2 WOOLF TRACT, Book 2, P 32, M.C.R.
for
A. J. Reah and Hannah. B. Reah
and
Lloyd S Rollins and Sarah M. Rollins
Dec 1947
Esc. # 73486, Phoenix T&T. Co.
IRVINE ENGINEERING CO
133 N 1st Ave.
REGISTERED HIGHWAY ENGINEER
CERTIFICATE EXPIRES
WILLIAM T. KEPLINGER
DEC. 31. 1947
ARIZONA, U.S.A.
N½ LOT 2
Scale 1" = 40 ft.
47 12 27
IRRIGATION LATERAL
157.16
314.32
S0°12'W
Set Bar NW Cor. S½
LOT 2 WOOLF TRACT.
IRRIGATION LATERAL
N89°42'W
633.41
360.00
Set Bar
273.41'
Fd. Pipe NE Cor.
S½ Lot 2, Woolf Tr.
Sidewalk at Cor.
NORTH
314.68'
157.34
NORTH (Assumed)
CENTRAL AVE.
831.25'
94.06'
N0°12'E
Set Bar
N35°10'W
60.47'
63.26
Set Bar
14'
N0°12'E
Brick & Frame Residence
Serv. Pole
Set Bar
143.34
157.34
NORTH
628.64
360.00
35.00'
14' Easement
238.96'
FOR ROADWAY.
50.0'
Set Bar. S.W. Cor Lot 2
Woolf Tract.
IRRIGATION LATERAL
395.00
S89°41'E
Set Pipe
633.96'
S.E. Cor Lot 2 Set Bar
LOT 1
314.68
Bound Pipe
SW Cor Lot 1
Woolf Tract.
DIN# 55088-1/1
APLS
Nail in Pavt
& Glenrosa.

20,2N-3E