Map of Survey of the
South 73⅓ ft of LOT 8. BLOCK 2.
EAST MORNINGSIDE ACRES
A Subdivision of the W½. SW¼ SE¼ Sec. 22
T 2 N, R 3 E.
G&SR. B & M.
for L.C. & IRENE FARR
4105 N 20th ST.

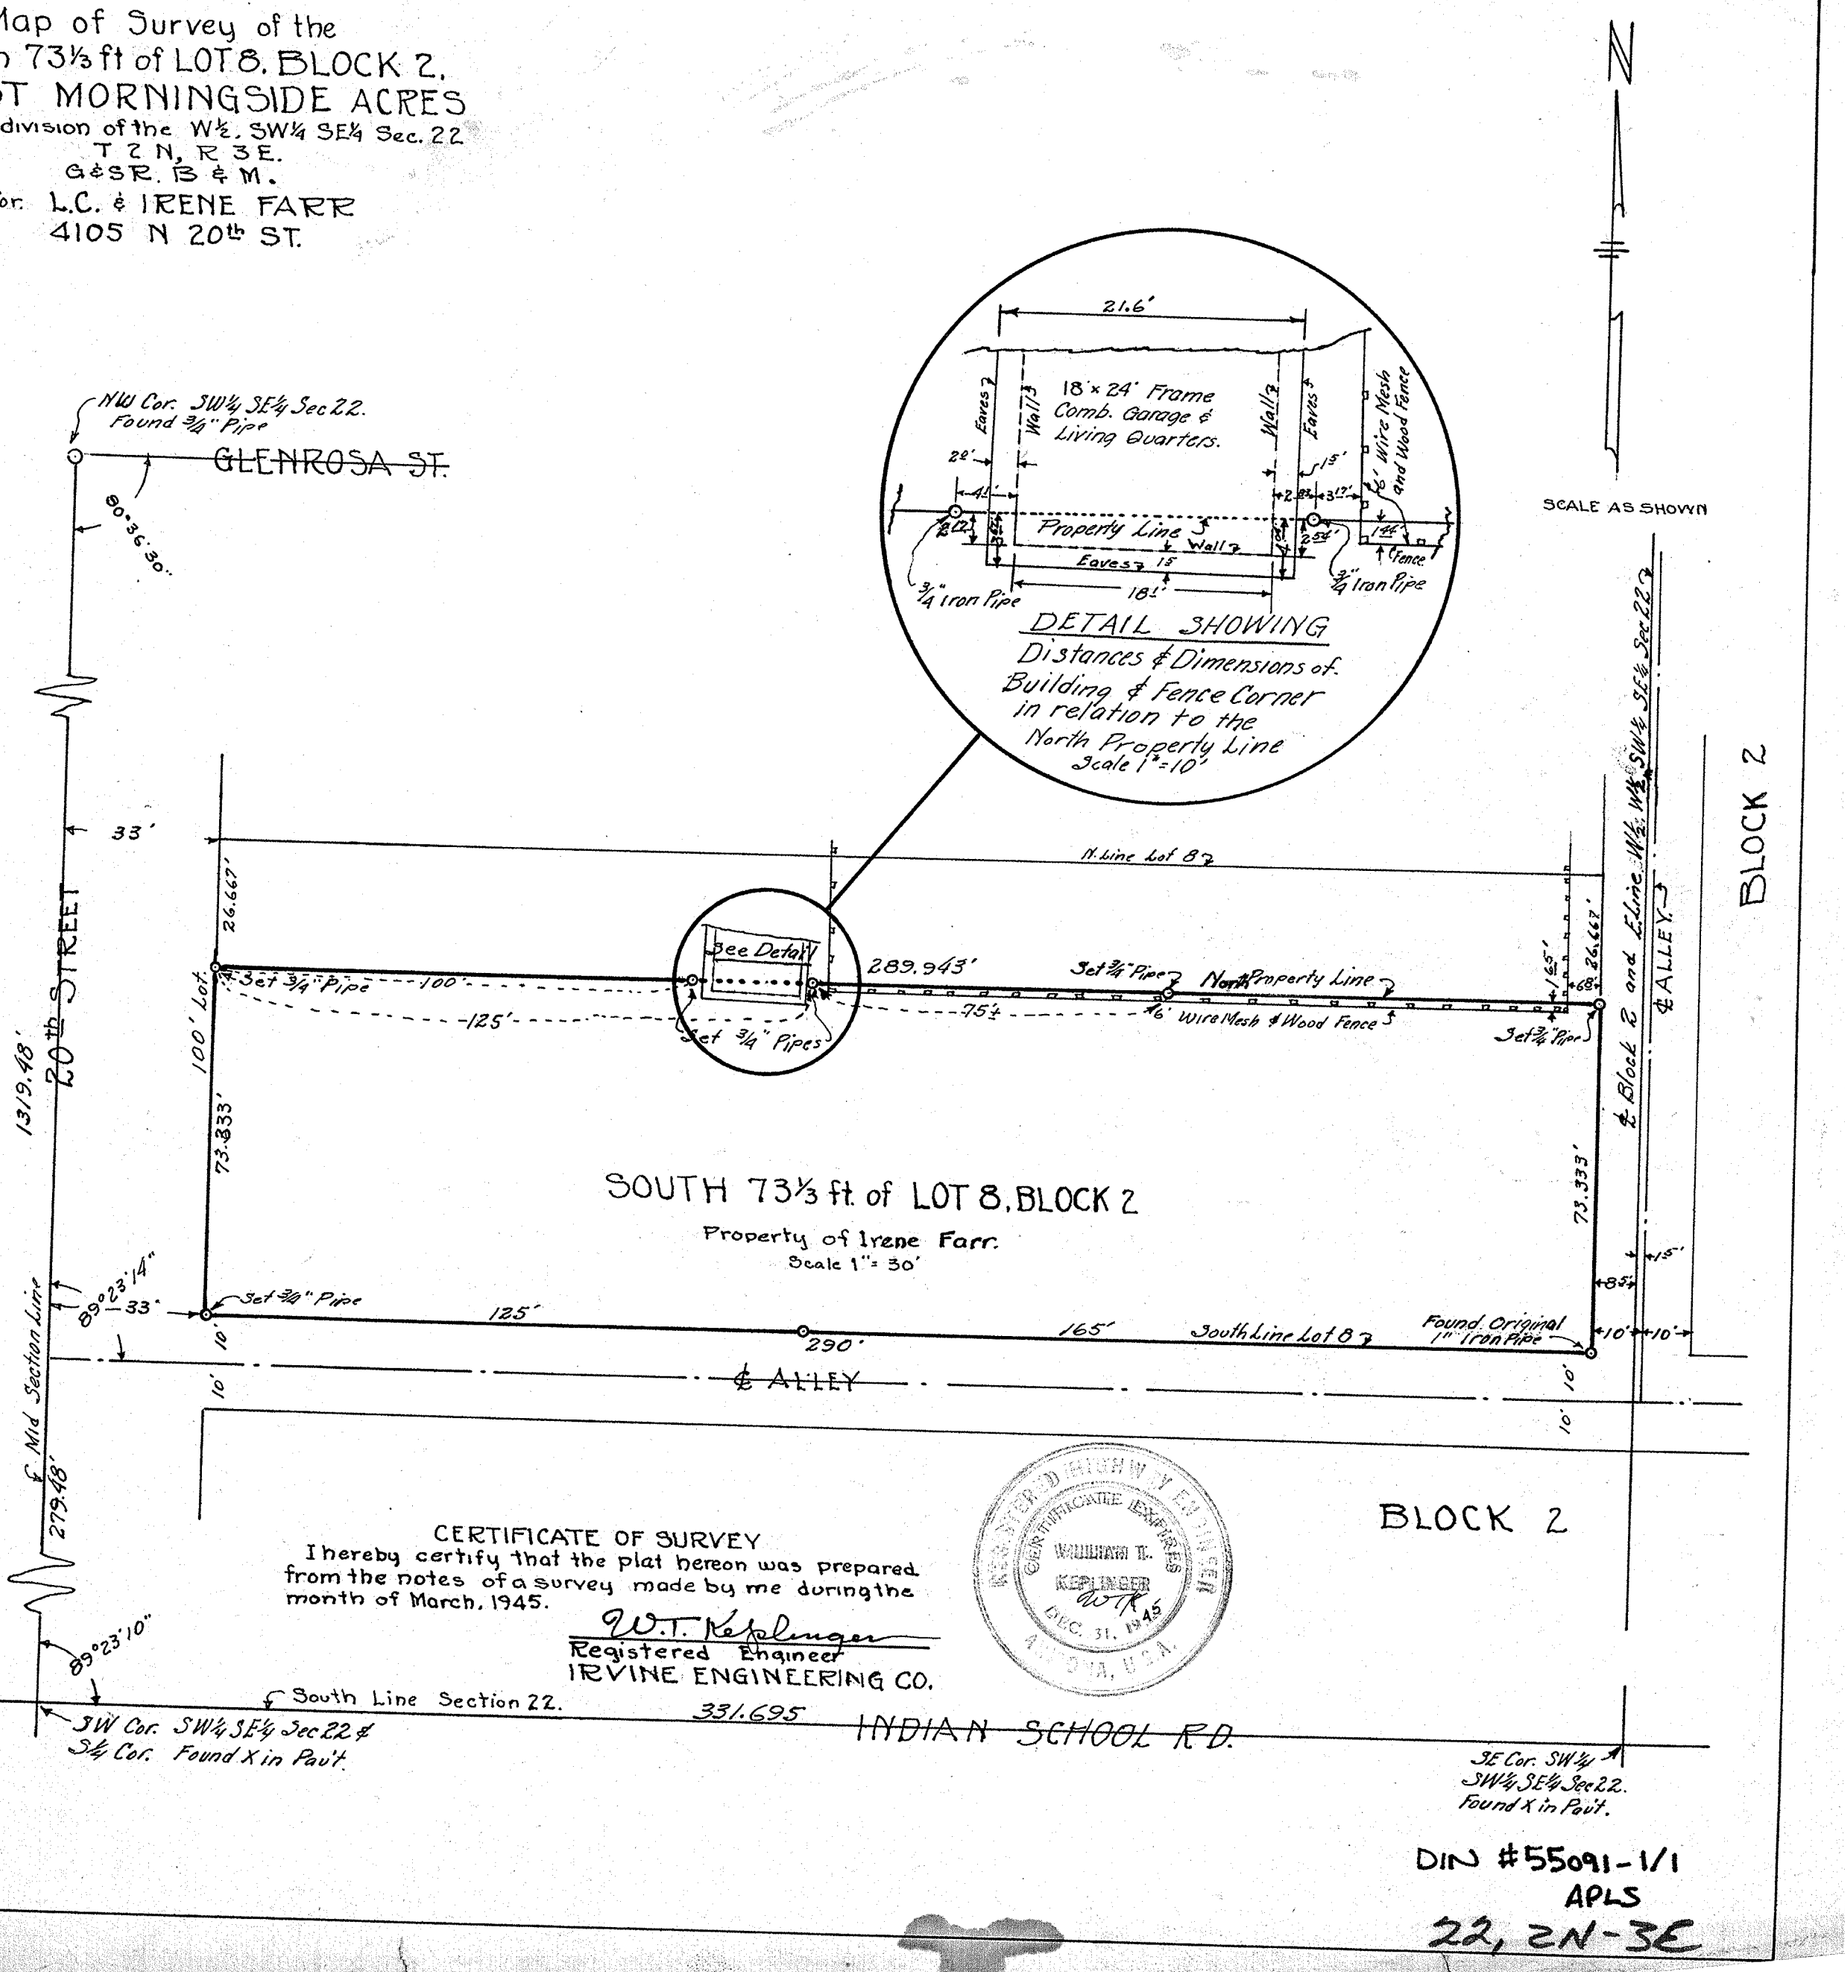

CERTIFICATE OF SURVEY
I hereby certify that the plat hereon was prepared from the notes of a survey made by me during the month of March, 1945.

W.T. Keplinger
Registered Engineer
IRVINE ENGINEERING CO.

REGISTERED HIGHWAY ENGINEER
CERTIFICATE EXPIRES
WILLIAM T. KEPLINGER
DEC. 31, 1945
ARIZONA, U.S.A.

DIN #55091-1/1
APLS
22, 2N-3E