REGISTERED HIGHWAY ENGINEER
CERTIFICATE EXPIRES
WILLIAM T. KEPLINGER
DEC. 31, 19__
ARIZONA, U.S.A.

Scale 1" = 50 ft.
630122

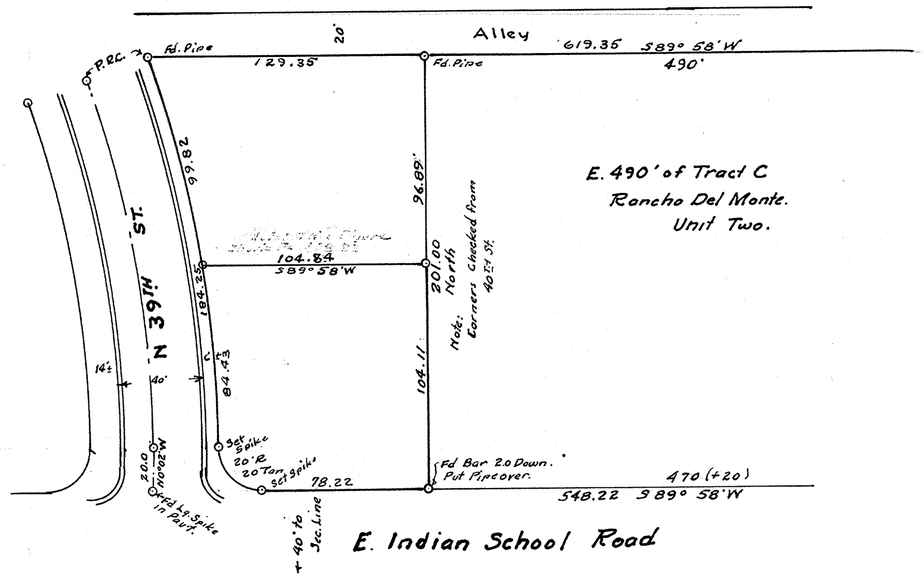

PLAT of Survey of
TRACT "C" RANCHO DEL MONTE UNIT TWO
Book 50, Page 9, M.C.R.
Except the East 490 ft. and
Except the North 96.89 ft.

Showing Corners and Distances
and
Amount of Encroachment of Building
on 39TH Street.
for
Bruce L. and Norma Sylvia Thomas
Jan. 1963

W. T. Keplinger · Engr.

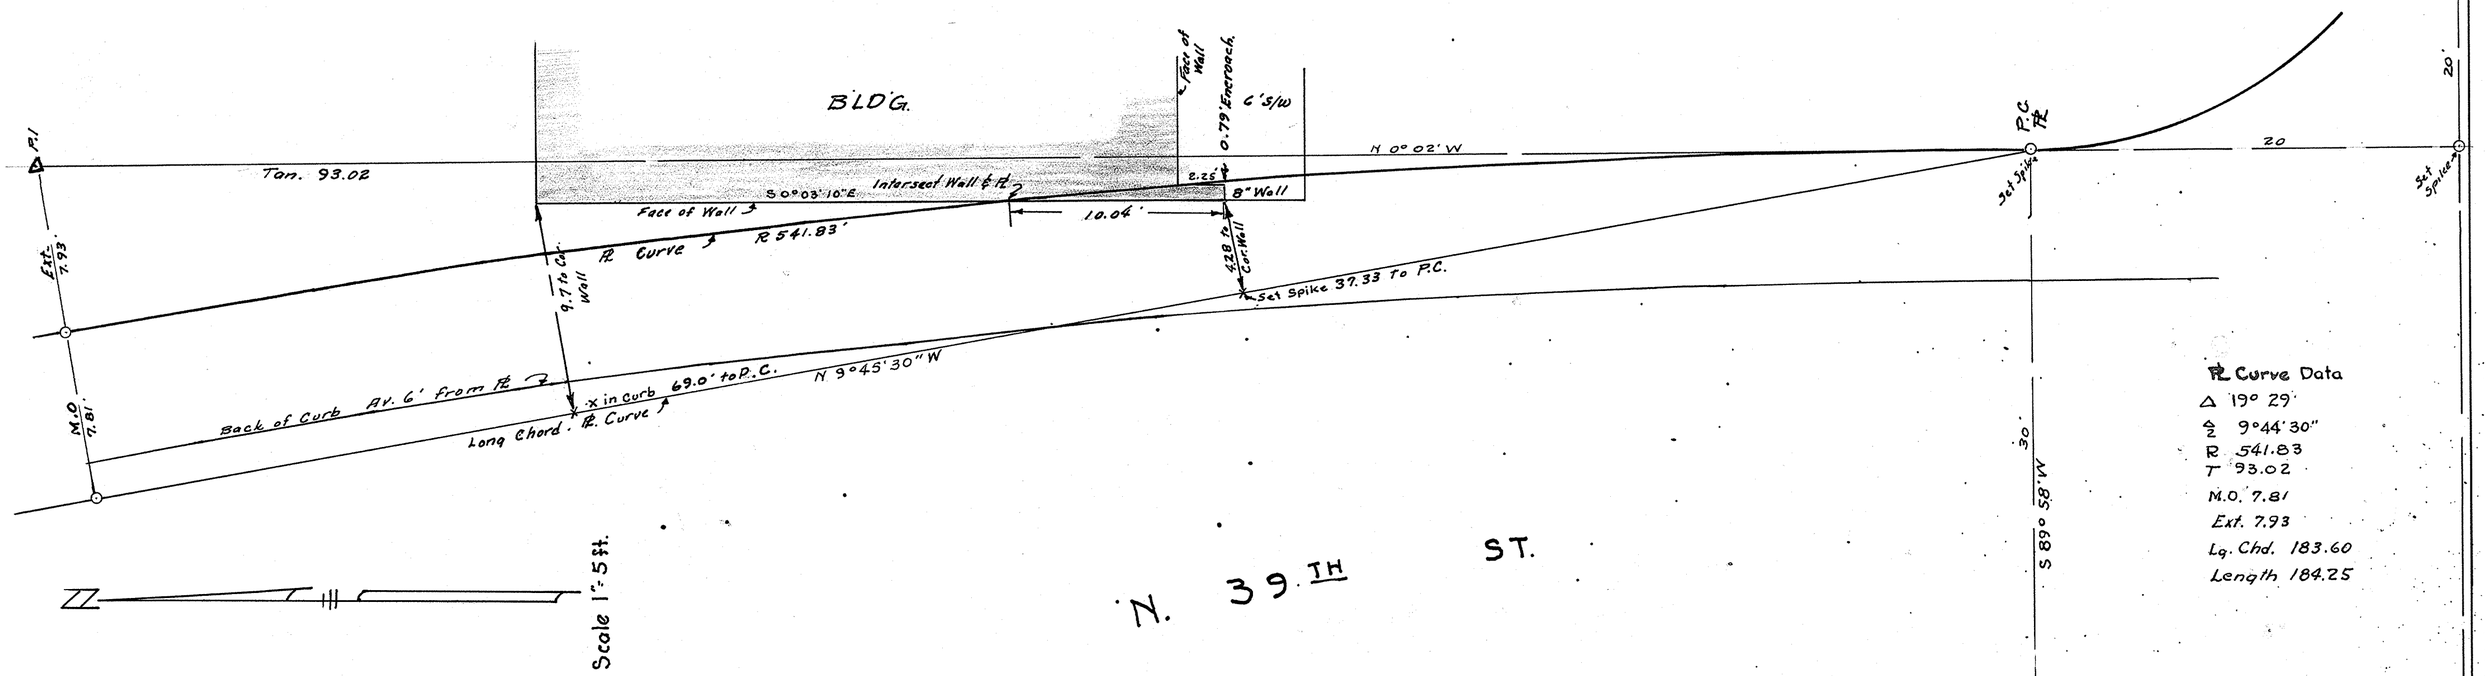

℄ Curve Data
Δ 19° 29'
½ 9° 44' 30"
R 541.83
T 93.02
M.O. 7.81
Ext. 7.93
Lg. Chd. 183.60
Length 184.25

DIN #55102-1/1
APLS

24, 2N-5E