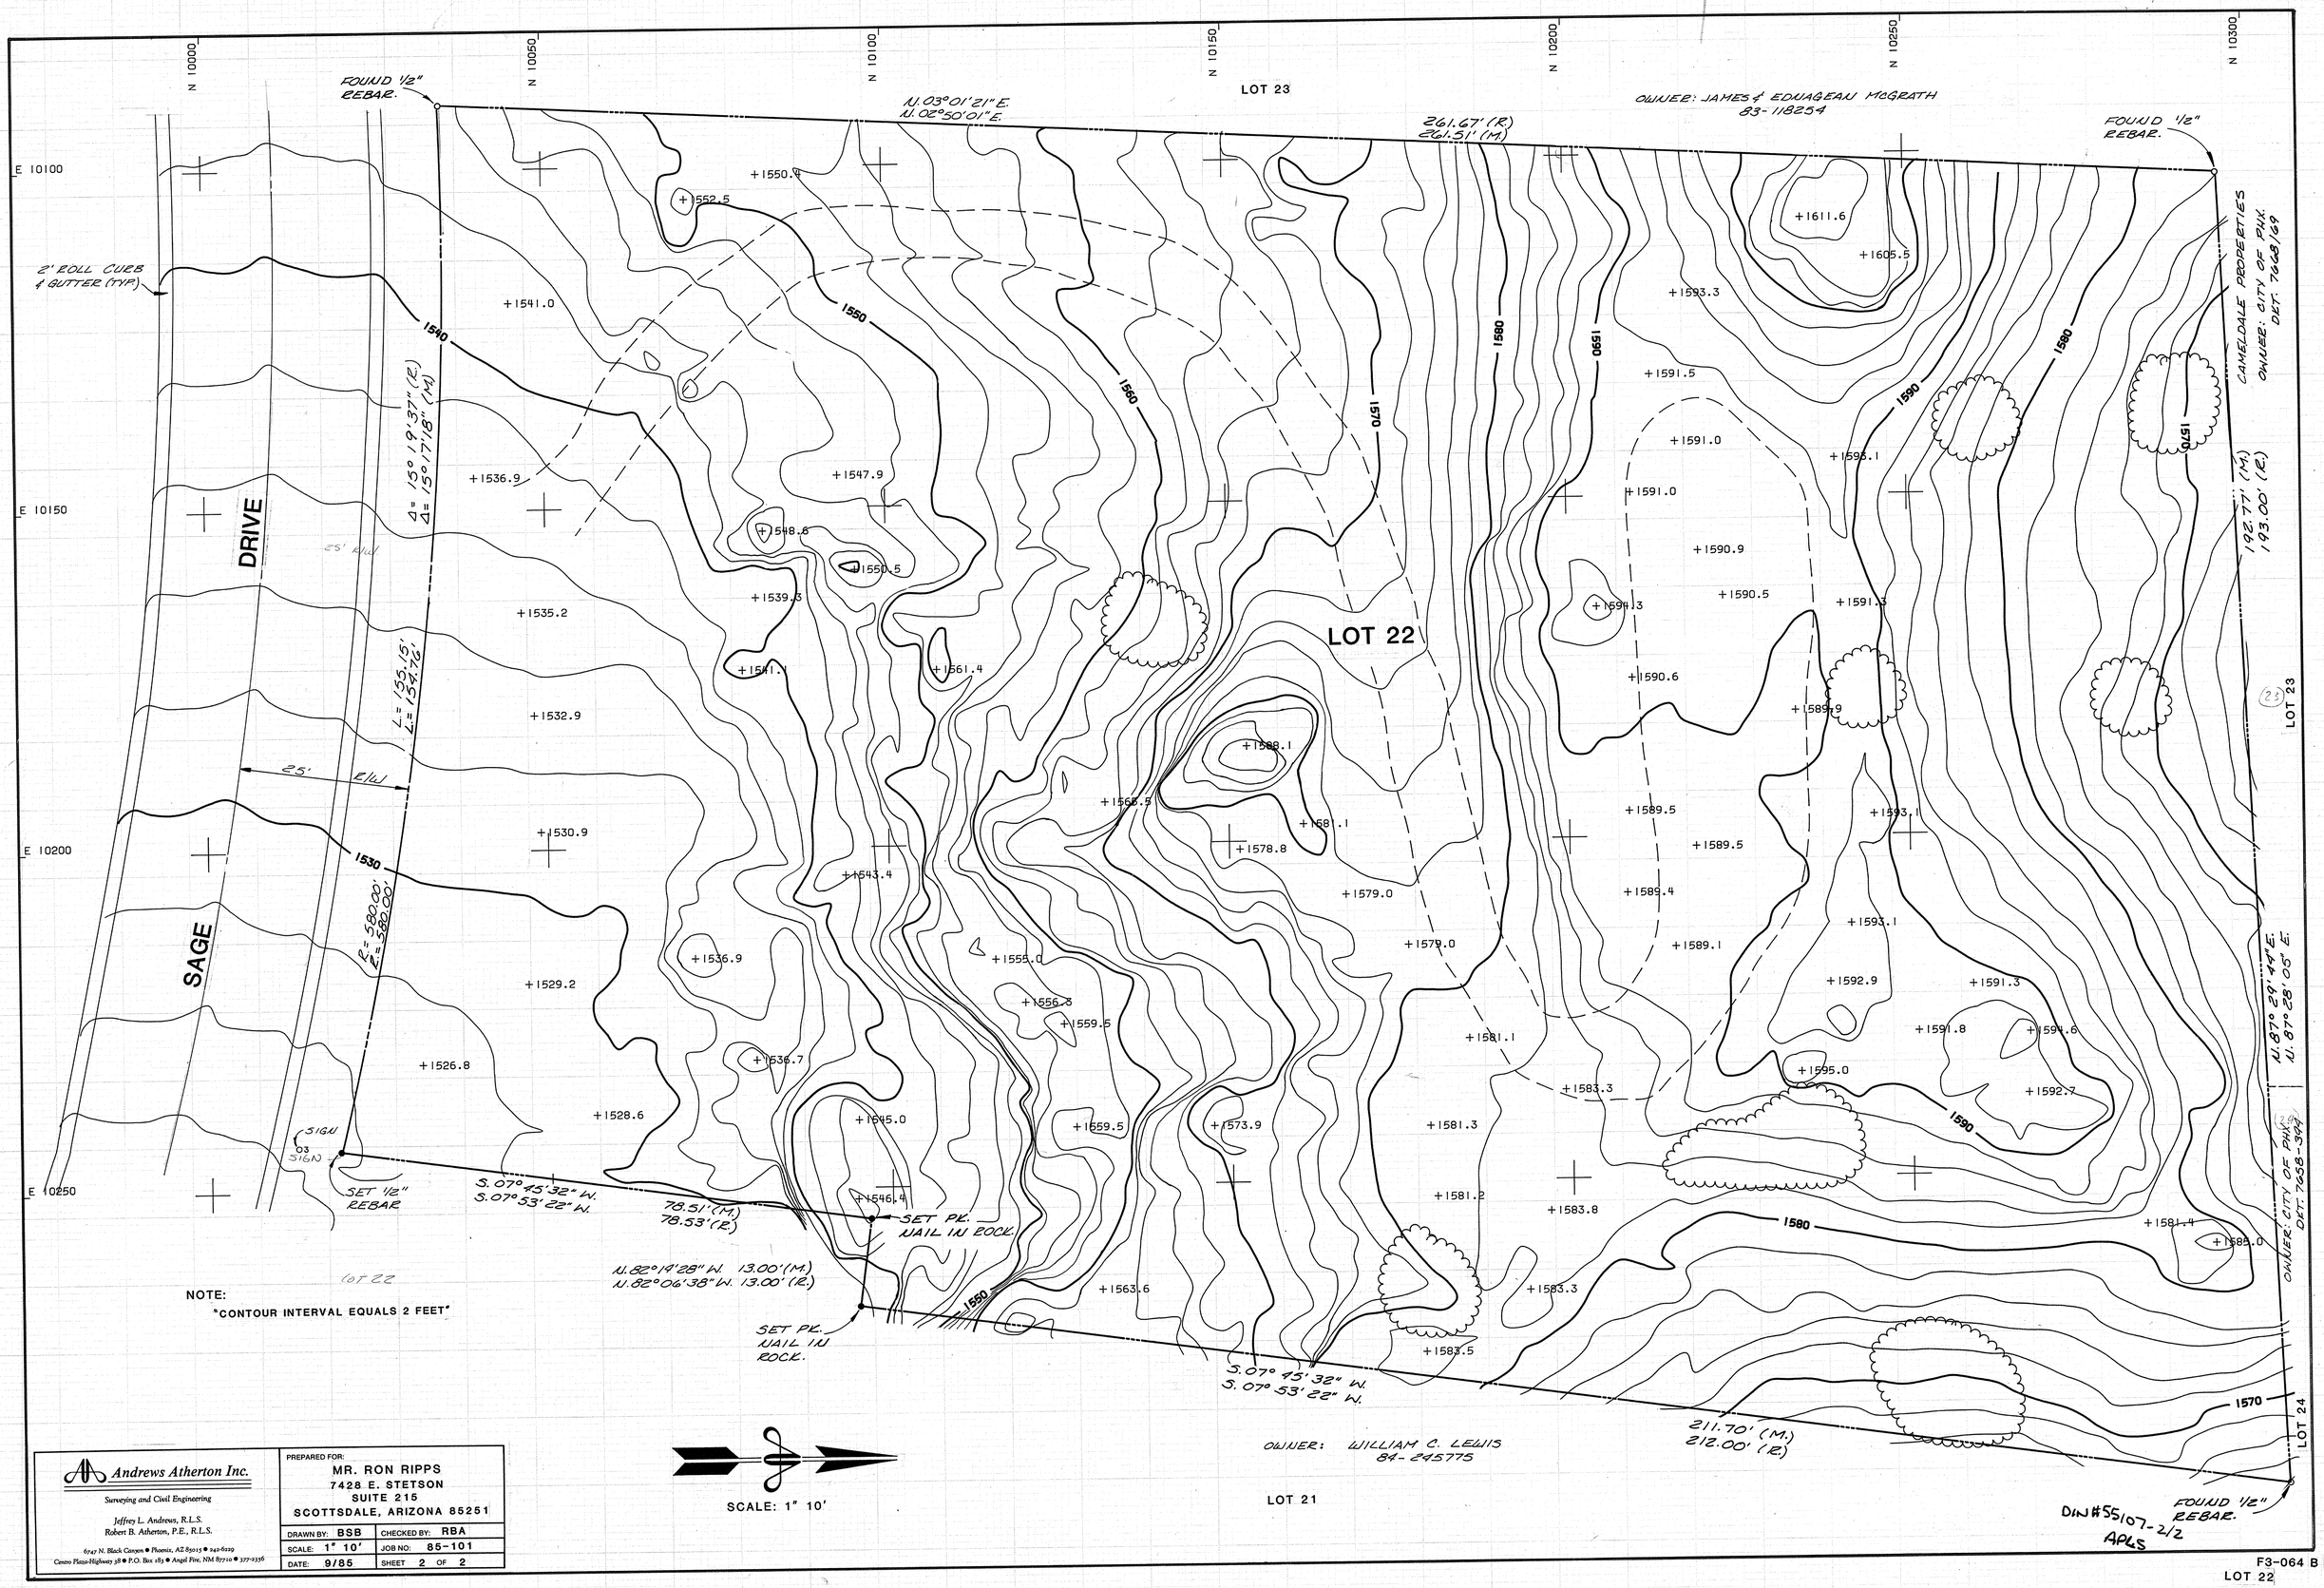

NOTE:
"CONTOUR INTERVAL EQUALS 2 FEET"

Andrews Atherton Inc.
Surveying and Civil Engineering
Jeffrey L. Andrews, R.L.S.
Robert B. Atherton, P.E., R.L.S.
6747 N. Black Canyon ● Phoenix, AZ 85015 ● 242-6229
Centro Plaza-Highway 38 ● P.O. Box 183 ● Angel Fire, NM 87710 ● 377-2356

PREPARED FOR:
MR. RON RIPPS
7428 E. STETSON
SUITE 215
SCOTTSDALE, ARIZONA 85251

DRAWN BY: BSB	CHECKED BY: RBA
SCALE: 1" 10'	JOB NO: 85-101
DATE: 9/85	SHEET 2 OF 2

F3-064 B
LOT 22