TOPOGRAPHIC SURVEY

OF A PORTION OF LOT 24 CAMELDALE PROPERTIES
RECORDED IN BOOK 55, MAP 38, M.C.R. MARICOPA COUNTY, ARIZONA

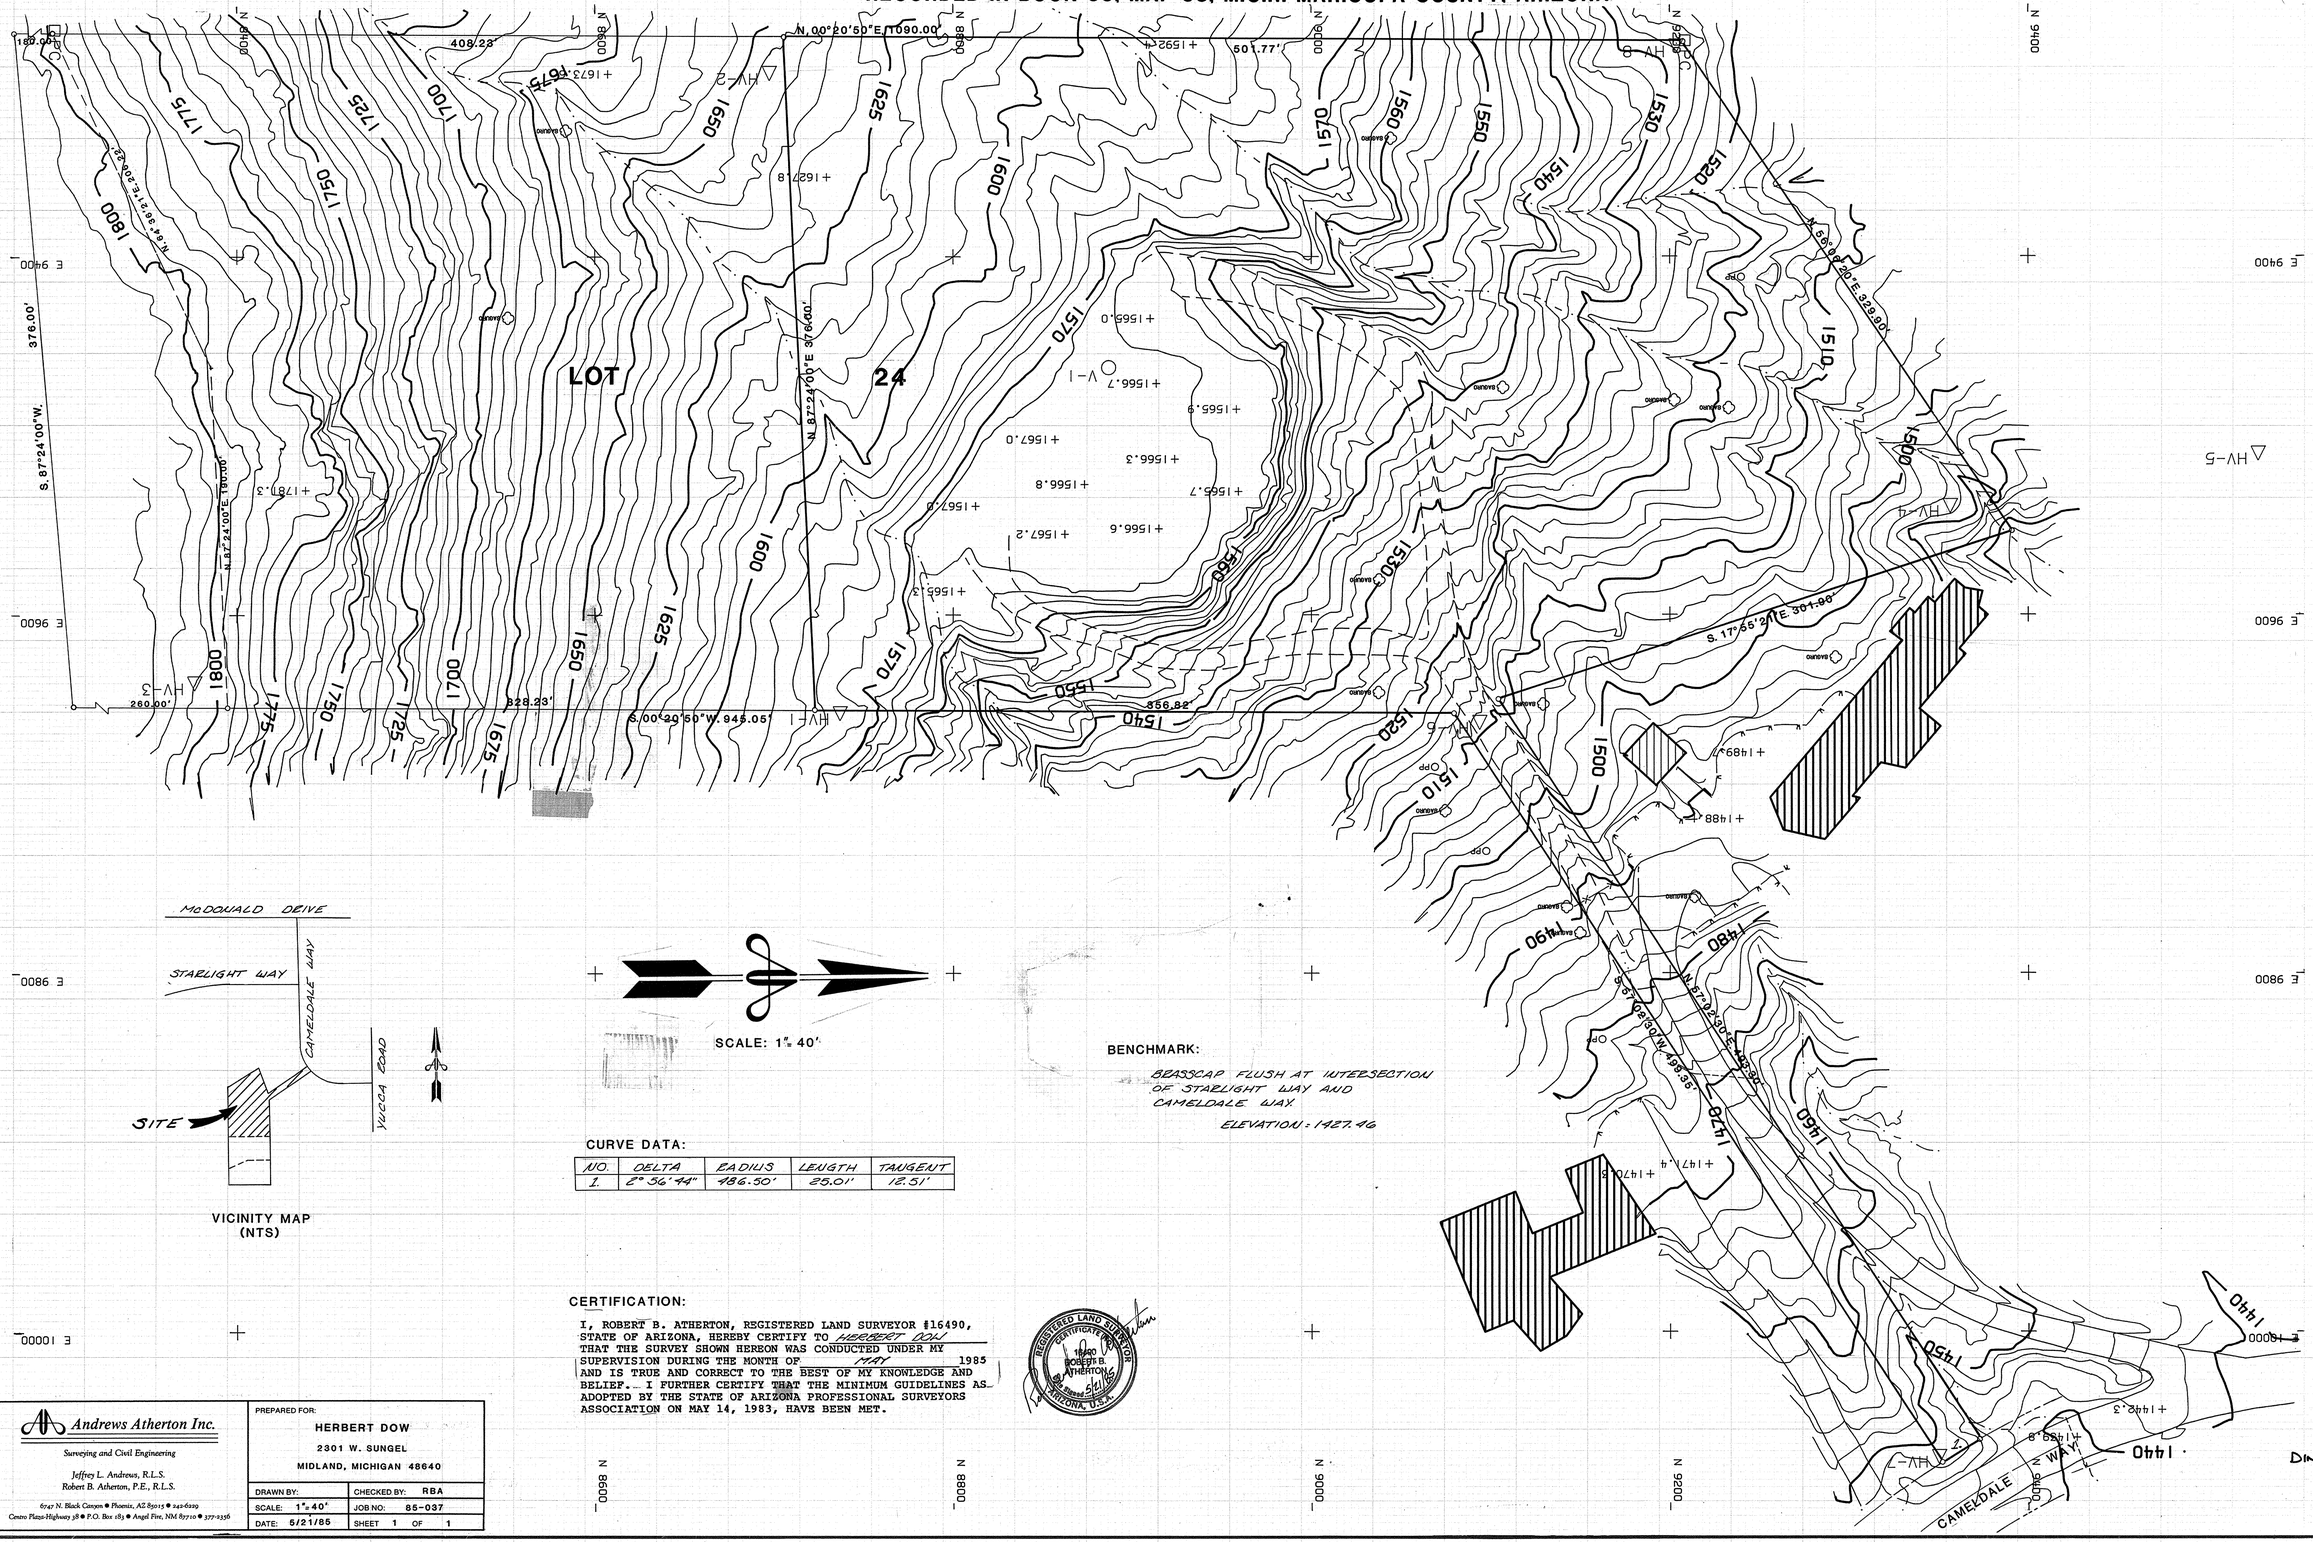

VICINITY MAP
(NTS)

SCALE: 1" = 40'

BENCHMARK:

BRASSCAP FLUSH AT INTERSECTION OF STARLIGHT WAY AND CAMELDALE WAY.

ELEVATION: 1427.46

CURVE DATA:

NO.	DELTA	RADIUS	LENGTH	TANGENT
1	2° 56' 44"	486.50'	25.01'	12.51'

CERTIFICATION:

I, ROBERT B. ATHERTON, REGISTERED LAND SURVEYOR #16490, STATE OF ARIZONA, HEREBY CERTIFY TO HERBERT DOW THAT THE SURVEY SHOWN HEREON WAS CONDUCTED UNDER MY SUPERVISION DURING THE MONTH OF MAY 1985 AND IS TRUE AND CORRECT TO THE BEST OF MY KNOWLEDGE AND BELIEF. I FURTHER CERTIFY THAT THE MINIMUM GUIDELINES AS ADOPTED BY THE STATE OF ARIZONA PROFESSIONAL SURVEYORS ASSOCIATION ON MAY 14, 1983, HAVE BEEN MET.

REGISTERED LAND SURVEYOR CERTIFICATE NO. 16490 ROBERT B. ATHERTON STATE OF ARIZONA U.S.A.

Andrews Atherton Inc.
Surveying and Civil Engineering
Jeffrey L. Andrews, R.L.S.
Robert B. Atherton, P.E., R.L.S.
6747 N. Black Canyon ● Phoenix, AZ 85015 ● 242-6229
Centro Plaza-Highway 38 ● P.O. Box 183 ● Angel Fire, NM 87710 ● 377-2336

PREPARED FOR:
HERBERT DOW
2301 W. SUNGEL
MIDLAND, MICHIGAN 48640

DRAWN BY:	CHECKED BY: RBA
SCALE: 1" = 40'	JOB NO: 85-037
DATE: 5/21/85	SHEET 1 OF 1

DWG # 55112-1/1
APLS