RESULT OF SURVEY

OF

A PORTION OF THE NORTHWEST 1/4, OF SECTION 30, T.1N., R.4E., OF THE G. & S.R.B. & M., MARICOPA COUNTY, ARIZONA

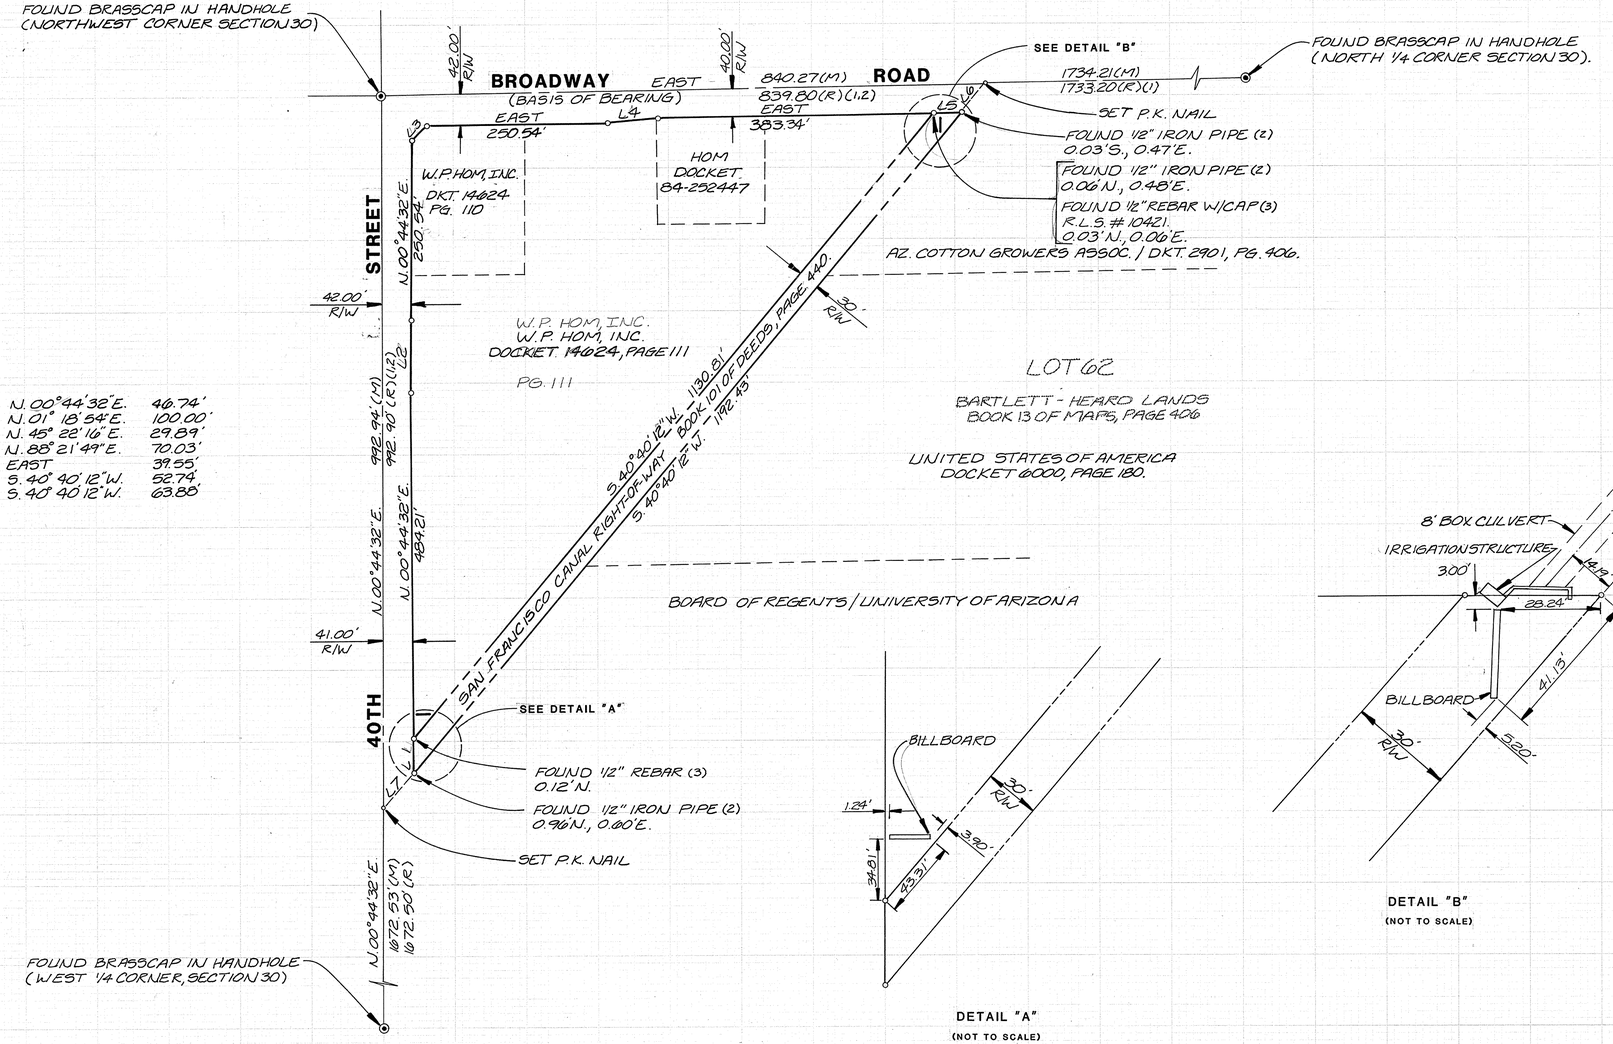

L1	N.00°44'32"E.	40.74'
L2	N.01° 18'54"E.	100.00'
L3	N.45° 22'16"E.	29.89'
L4	N.88° 21'49"E.	70.03'
L5	EAST	39.55'
L6	S.40° 40' 12"W.	52.74'
L7	S.40° 40 12"W.	63.88'

DETAIL "A"
(NOT TO SCALE)

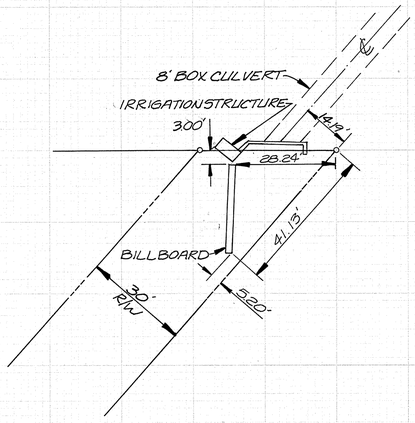

DETAIL "B"
(NOT TO SCALE)

SCALE: 1"=100'

NOTES:

THE SOLE PURPOSE OF THIS SURVEY IS TO SHOW THE RELATIONSHIP OF THE TWO (2) EXISTING BILLBOARDS WITH THE SAN FRANCISCO CANAL RIGHT-OF-WAY.

RECORD INFORMATION WAS TAKEN FROM THE FOLLOWING SOURCES.

1.) SUBDIVISION MAP OF BARTLETT-HEARD LANDS RECORDED IN BOOK 13 OF MAPS, PAGE 406, DATED SEPTEMBER, 1924.

2.) SURVEY PERFORMED BY TR -ENGINEERING CO., FEBRUARY, 1956.

3.) SURVEY PERFORMED BY O'NEIL, MOREA, HALL ENGINEERING, INC. NOVEMBER, 1984.

CERTIFICATION:

I, LYNN A. WINKLER, JR., REGISTERED LAND SURVEYOR # 11898, STATE OF ARIZONA, HEREBY CERTIFY TO GANNETT, INC. THAT THE SURVEY SHOWN HEREON WAS CONDUCTED UNDER MY SUPERVISION DURING THE MONTH OF JULY 1985 AND IS TRUE AND CORRECT TO THE BEST OF MY KNOWLEDGE AND BELIEF. I FURTHER CERTIFY THAT THE MINIMUM GUIDELINES AS ADOPTED BY THE STATE OF ARIZONA PROFESSIONAL SURVEYORS ASSOCIATION ON MAY 14, 1983, HAVE BEEN MET.

DIN #55114-1/1
APLS

Andrews Atherton Inc.	PREPARED FOR: GANNETT, INC.
Surveying and Civil Engineering	2502 N. BLACK CANYON HIGHWAY
Jeffrey L. Andrews, R.L.S.	PHOENIX, ARIZONA 85009
Robert B. Atherton, P.E., R.L.S.	272-6811
6747 N. Black Canyon ● Phoenix, AZ 85015 ● 242-6029	DRAWN BY: TMR / CHECKED BY: MWC
Centro Plaza-Highway 38 ● P.O. Box 183 ● Angel Fire, NM 87710 ● 377-2356	SCALE: 1"=100' / JOB NO: 85-061
	DATE: 08/29/85 / SHEET 1 OF 1