RESULT OF TOPOGRAPHIC & BOUNDRY SURVEY

EATON-MESA BUSINESS PARK
LOT 45, RECORDED IN BOOK 239, PAGE 7.

A PORTION OF THE WEST 1/2 OF THE SOUTHEAST 1/4, SECTION 35,
T.1N, R. 5E, MARICOPA COUNTY, ARIZONA

SCALE: 1"=20'

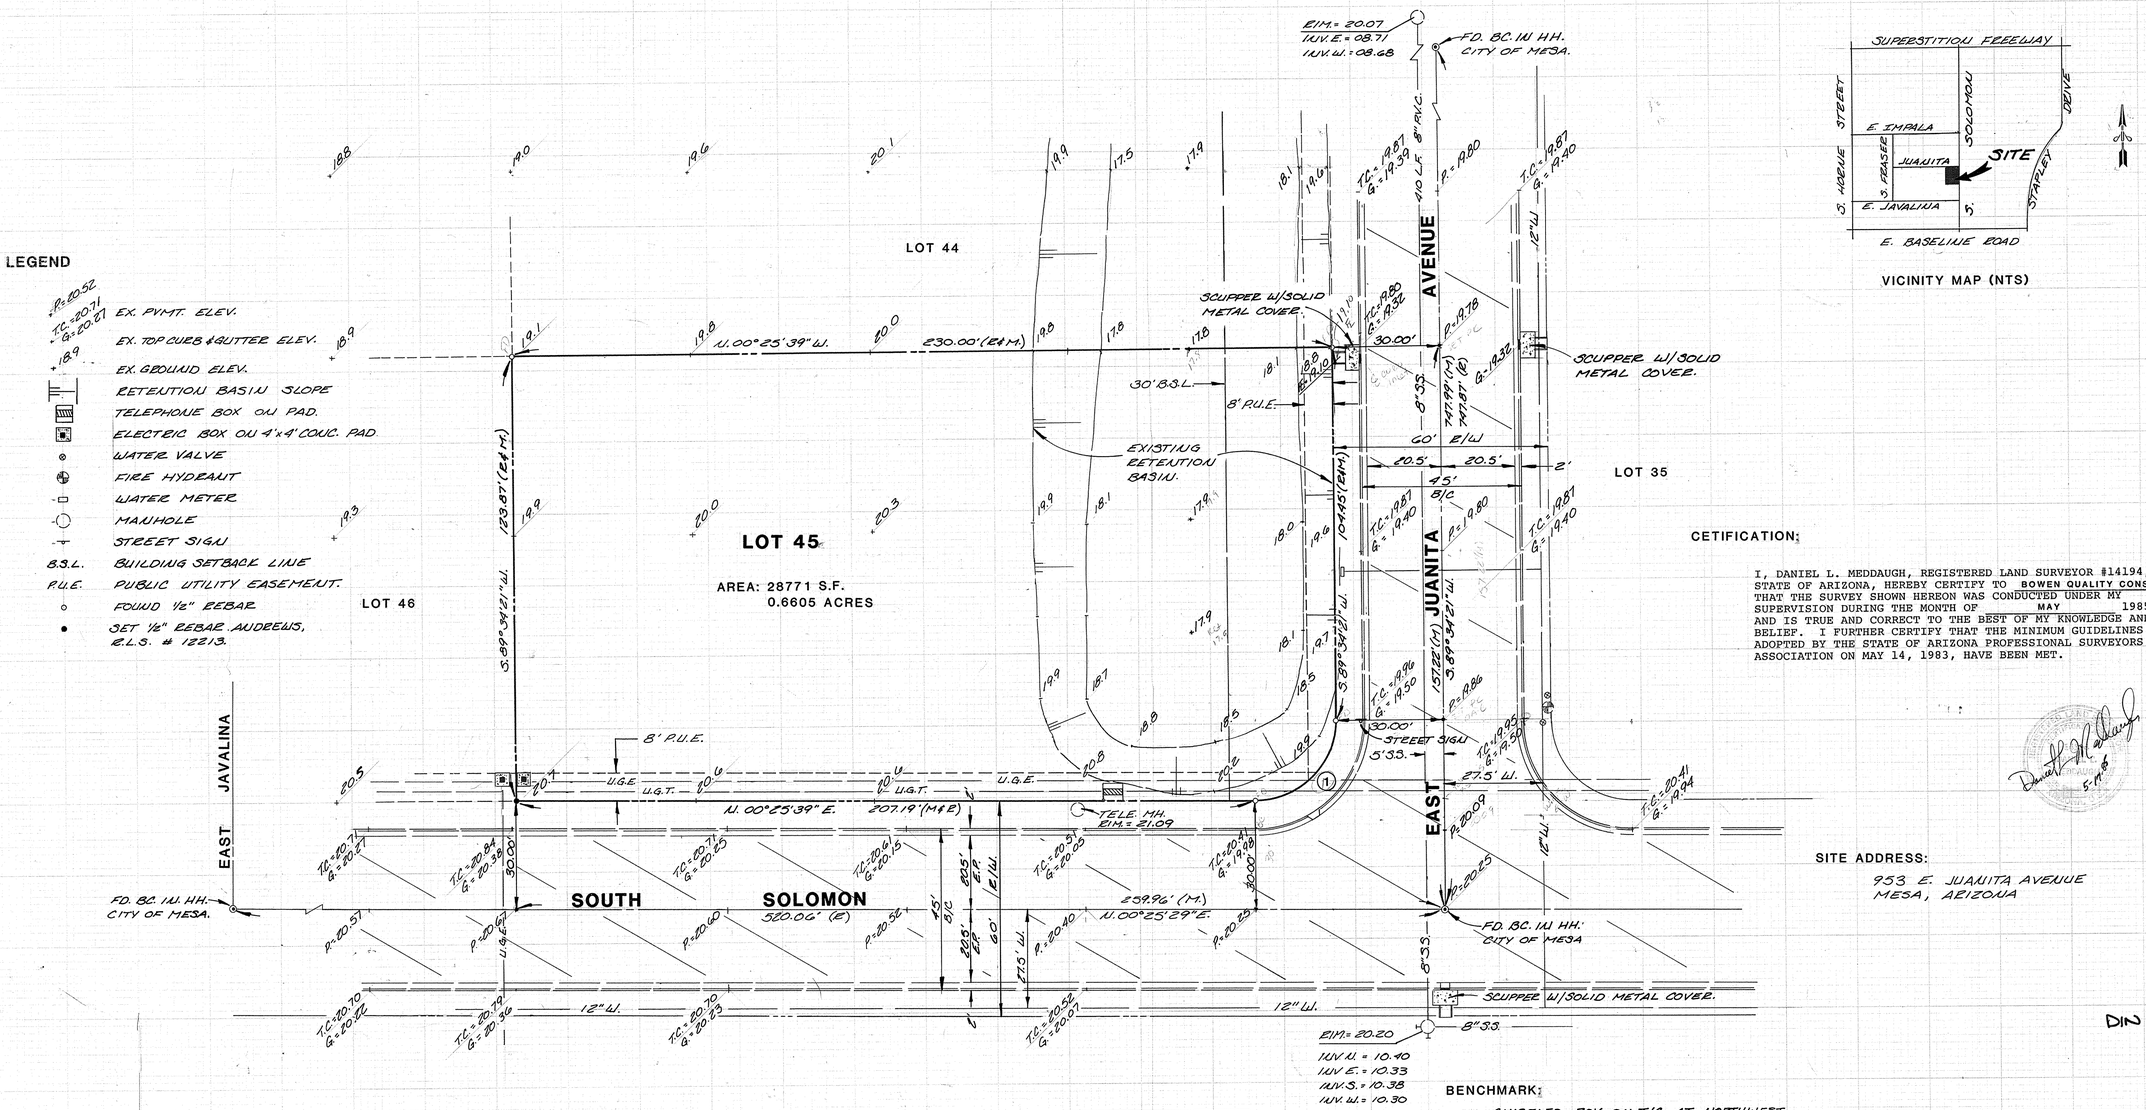

VICINITY MAP (NTS)

CURVE DATA				
NO	DELTA	RADIUS	LENGTH	TANGENT
1	90°51'08"	22.50'	35.68	22.84

BENCHMARK:

CHISELED BOX ON T/C AT NORTHWEST CORNER OF STAPLEY DRIVE & INVERNESS AVENUE. CITY OF MESA DATUM

ELEV: 1223.04'

CETIFICATION:

I, DANIEL L. MEDDAUGH, REGISTERED LAND SURVEYOR #14194, STATE OF ARIZONA, HEREBY CERTIFY TO BOWEN QUALITY CONSTR. THAT THE SURVEY SHOWN HEREON WAS CONDUCTED UNDER MY SUPERVISION DURING THE MONTH OF MAY 1985 AND IS TRUE AND CORRECT TO THE BEST OF MY KNOWLEDGE AND BELIEF. I FURTHER CERTIFY THAT THE MINIMUM GUIDELINES AS ADOPTED BY THE STATE OF ARIZONA PROFESSIONAL SURVEYORS ASSOCIATION ON MAY 14, 1983, HAVE BEEN MET.

5-14-85

SITE ADDRESS:

953 E. JUANITA AVENUE
MESA, ARIZONA

DIN #55116-1/1
APLS

Andrews Atherton Inc.
Surveying and Civil Engineering
Jeffrey L. Andrews, R.L.S.
Robert B. Atherton, P.E., R.L.S.
6747 N. Black Canyon ● Phoenix, AZ 85015 ● 242-6229
Centro Plaza-Highway 38 ● P.O. Box 183 ● Angel Fire, NM 87710 ● 377-2356

PREPARED FOR:
BOWEN QUALITY CONSTR.
1921 S. ALMA SCHOOL ROAD
MESA, ARIZONA 85202

DRAWN BY: BSH	CHECKED BY: JLA
SCALE: 1"=20'	JOB NO: 85-054
DATE: 5/14/85	SHEET 1 OF 1

F3-056