RESULT OF SURVEY

OF

A PORTION OF THE N.E. 1/4 OF SECTION 12, T. 1N., R.5E. OF THE G. & S.R.B. & M.
MARICOPA COUNTY, ARIZONA

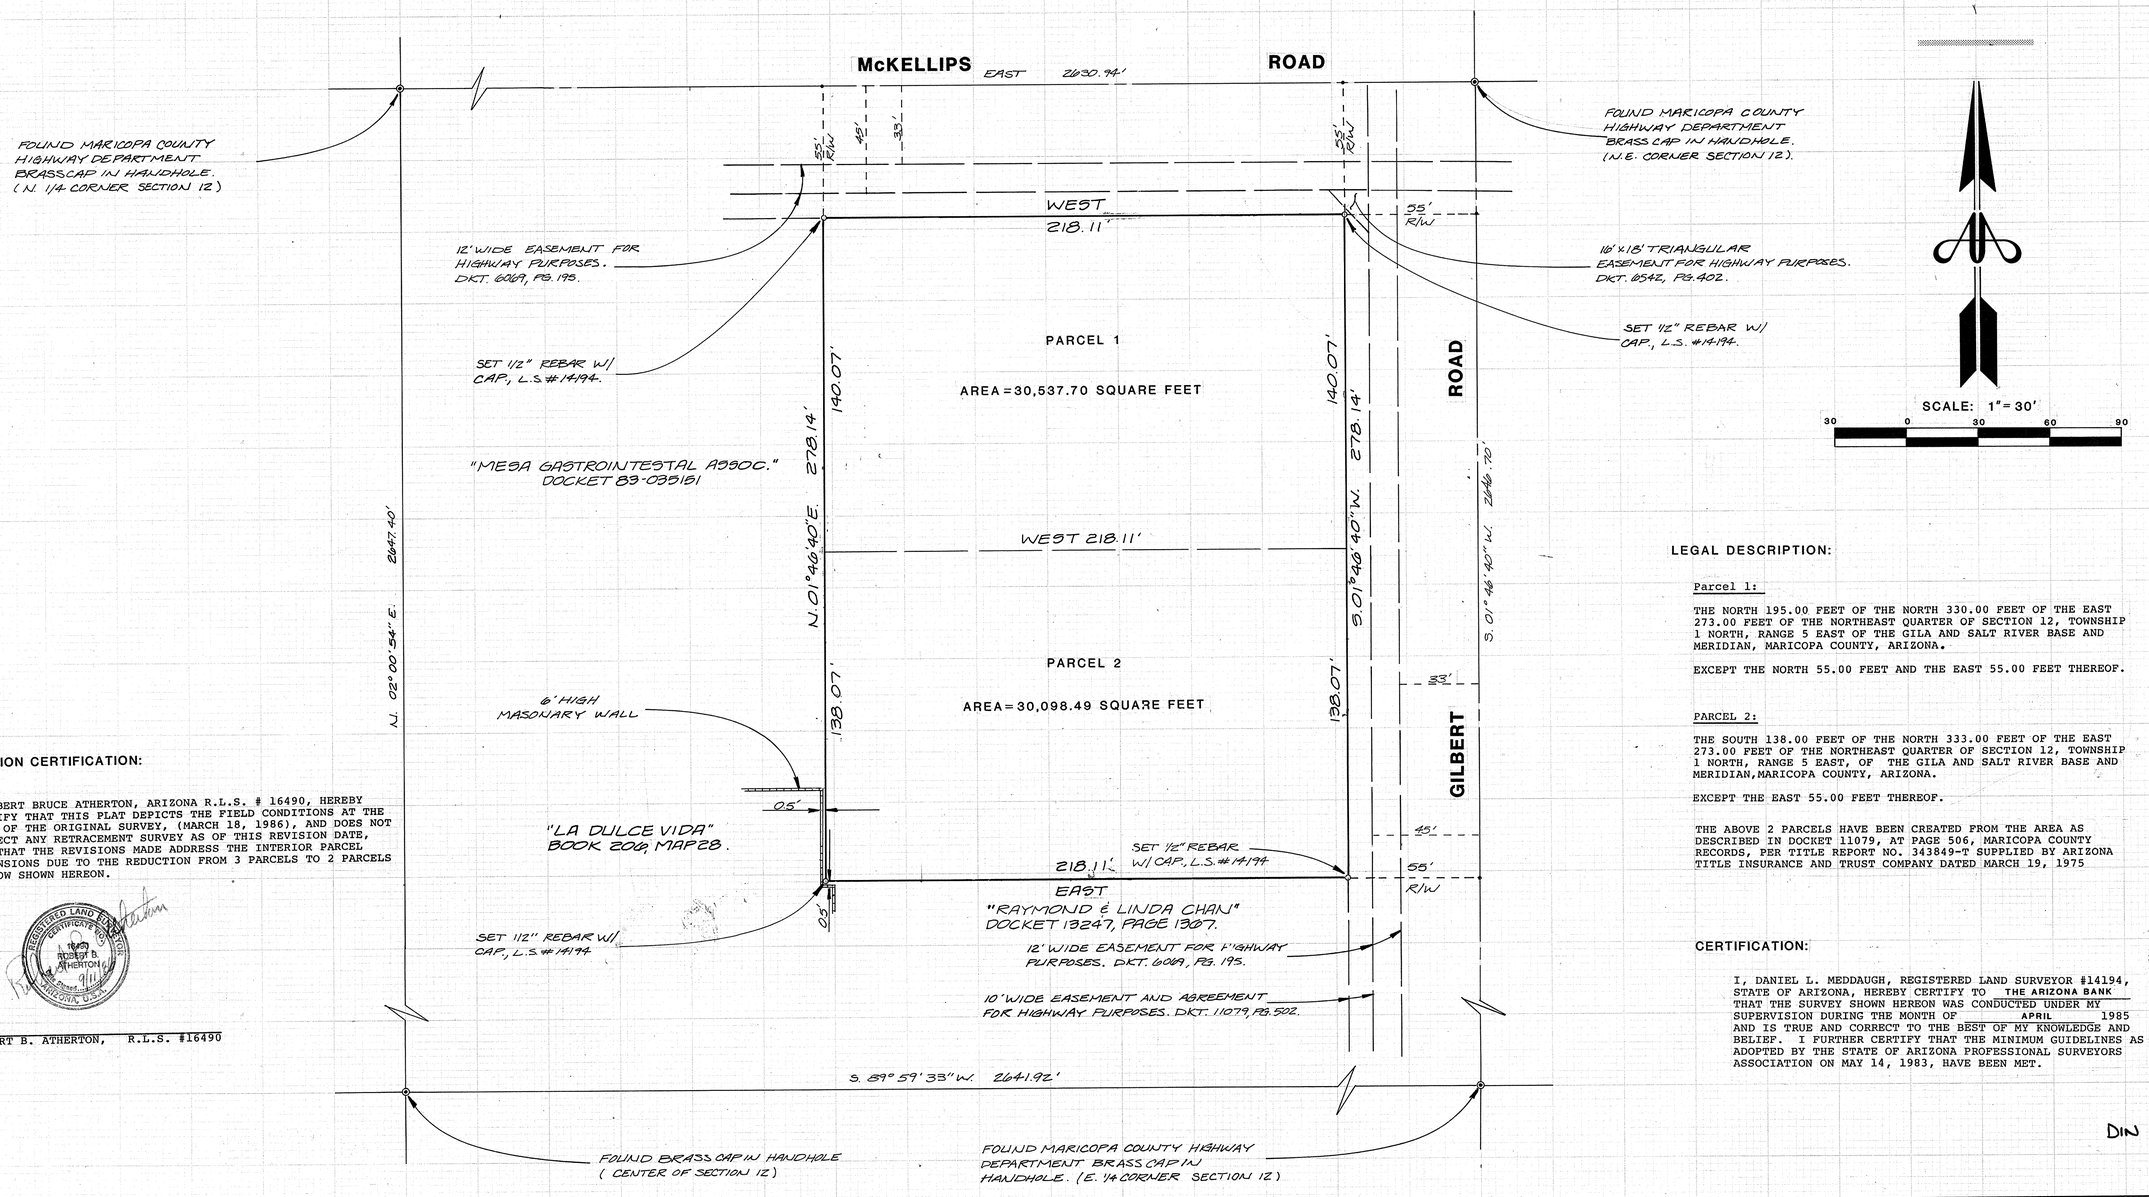

REVISION CERTIFICATION:

I ROBERT BRUCE ATHERTON, ARIZONA R.L.S. # 16490, HEREBY CERTIFY THAT THIS PLAT DEPICTS THE FIELD CONDITIONS AT THE TIME OF THE ORIGINAL SURVEY, (MARCH 18, 1986), AND DOES NOT REFLECT ANY RETRACEMENT SURVEY AS OF THIS REVISION DATE, AND THAT THE REVISIONS MADE ADDRESS THE INTERIOR PARCEL DIMENSIONS DUE TO THE REDUCTION FROM 3 PARCELS TO 2 PARCELS AS NOW SHOWN HEREON.

REGISTERED LAND SURVEYOR CERTIFICATE NO. 16490 ROBERT B. ATHERTON 9-11-86 PRESCOTT, ARIZONA, U.S.A.

ROBERT B. ATHERTON, R.L.S. #16490

LEGAL DESCRIPTION:

Parcel 1:

THE NORTH 195.00 FEET OF THE NORTH 330.00 FEET OF THE EAST 273.00 FEET OF THE NORTHEAST QUARTER OF SECTION 12, TOWNSHIP 1 NORTH, RANGE 5 EAST OF THE GILA AND SALT RIVER BASE AND MERIDIAN, MARICOPA COUNTY, ARIZONA.

EXCEPT THE NORTH 55.00 FEET AND THE EAST 55.00 FEET THEREOF.

Parcel 2:

THE SOUTH 138.00 FEET OF THE NORTH 333.00 FEET OF THE EAST 273.00 FEET OF THE NORTHEAST QUARTER OF SECTION 12, TOWNSHIP 1 NORTH, RANGE 5 EAST, OF THE GILA AND SALT RIVER BASE AND MERIDIAN, MARICOPA COUNTY, ARIZONA.

EXCEPT THE EAST 55.00 FEET THEREOF.

THE ABOVE 2 PARCELS HAVE BEEN CREATED FROM THE AREA AS DESCRIBED IN DOCKET 11079, AT PAGE 506, MARICOPA COUNTY RECORDS, PER TITLE REPORT NO. 343849-T SUPPLIED BY ARIZONA TITLE INSURANCE AND TRUST COMPANY DATED MARCH 19, 1975

CERTIFICATION:

I, DANIEL L. MEDDAUGH, REGISTERED LAND SURVEYOR #14194, STATE OF ARIZONA, HEREBY CERTIFY TO THE ARIZONA BANK THAT THE SURVEY SHOWN HEREON WAS CONDUCTED UNDER MY SUPERVISION DURING THE MONTH OF APRIL 1985 AND IS TRUE AND CORRECT TO THE BEST OF MY KNOWLEDGE AND BELIEF. I FURTHER CERTIFY THAT THE MINIMUM GUIDELINES AS ADOPTED BY THE STATE OF ARIZONA PROFESSIONAL SURVEYORS ASSOCIATION ON MAY 14, 1983, HAVE BEEN MET.

REGISTERED LAND SURVEYOR CERTIFICATE NO. 14194 DANIEL L. MEDDAUGH 4-1-85 ARIZONA, U.S.A.

DIN #55126-1/1
APLS

Andrews Atherton Inc.
Surveying and Civil Engineering
Jeffrey L. Andrews, R.L.S.
Robert B. Atherton, P.E., R.L.S.
6745 N. Black Canyon ● Phoenix, AZ 85015 ● 242-6229
Centre Plaza-Highway 38 ● P.O. Box 183 ● Angel Fire, NM 87710 ● 377-2356

PREPARED FOR:
THE ARIZONA BANK
P.O. BOX 2511
PHOENIX, ARIZONA 85002

DRAWN BY: TMR	CHECKED BY: RBA
SCALE: 1"=30'	JOB NO: 86-224
DATE: 04/12/86	SHEET 1 OF 1

RESULT OF SURVEY F3-086