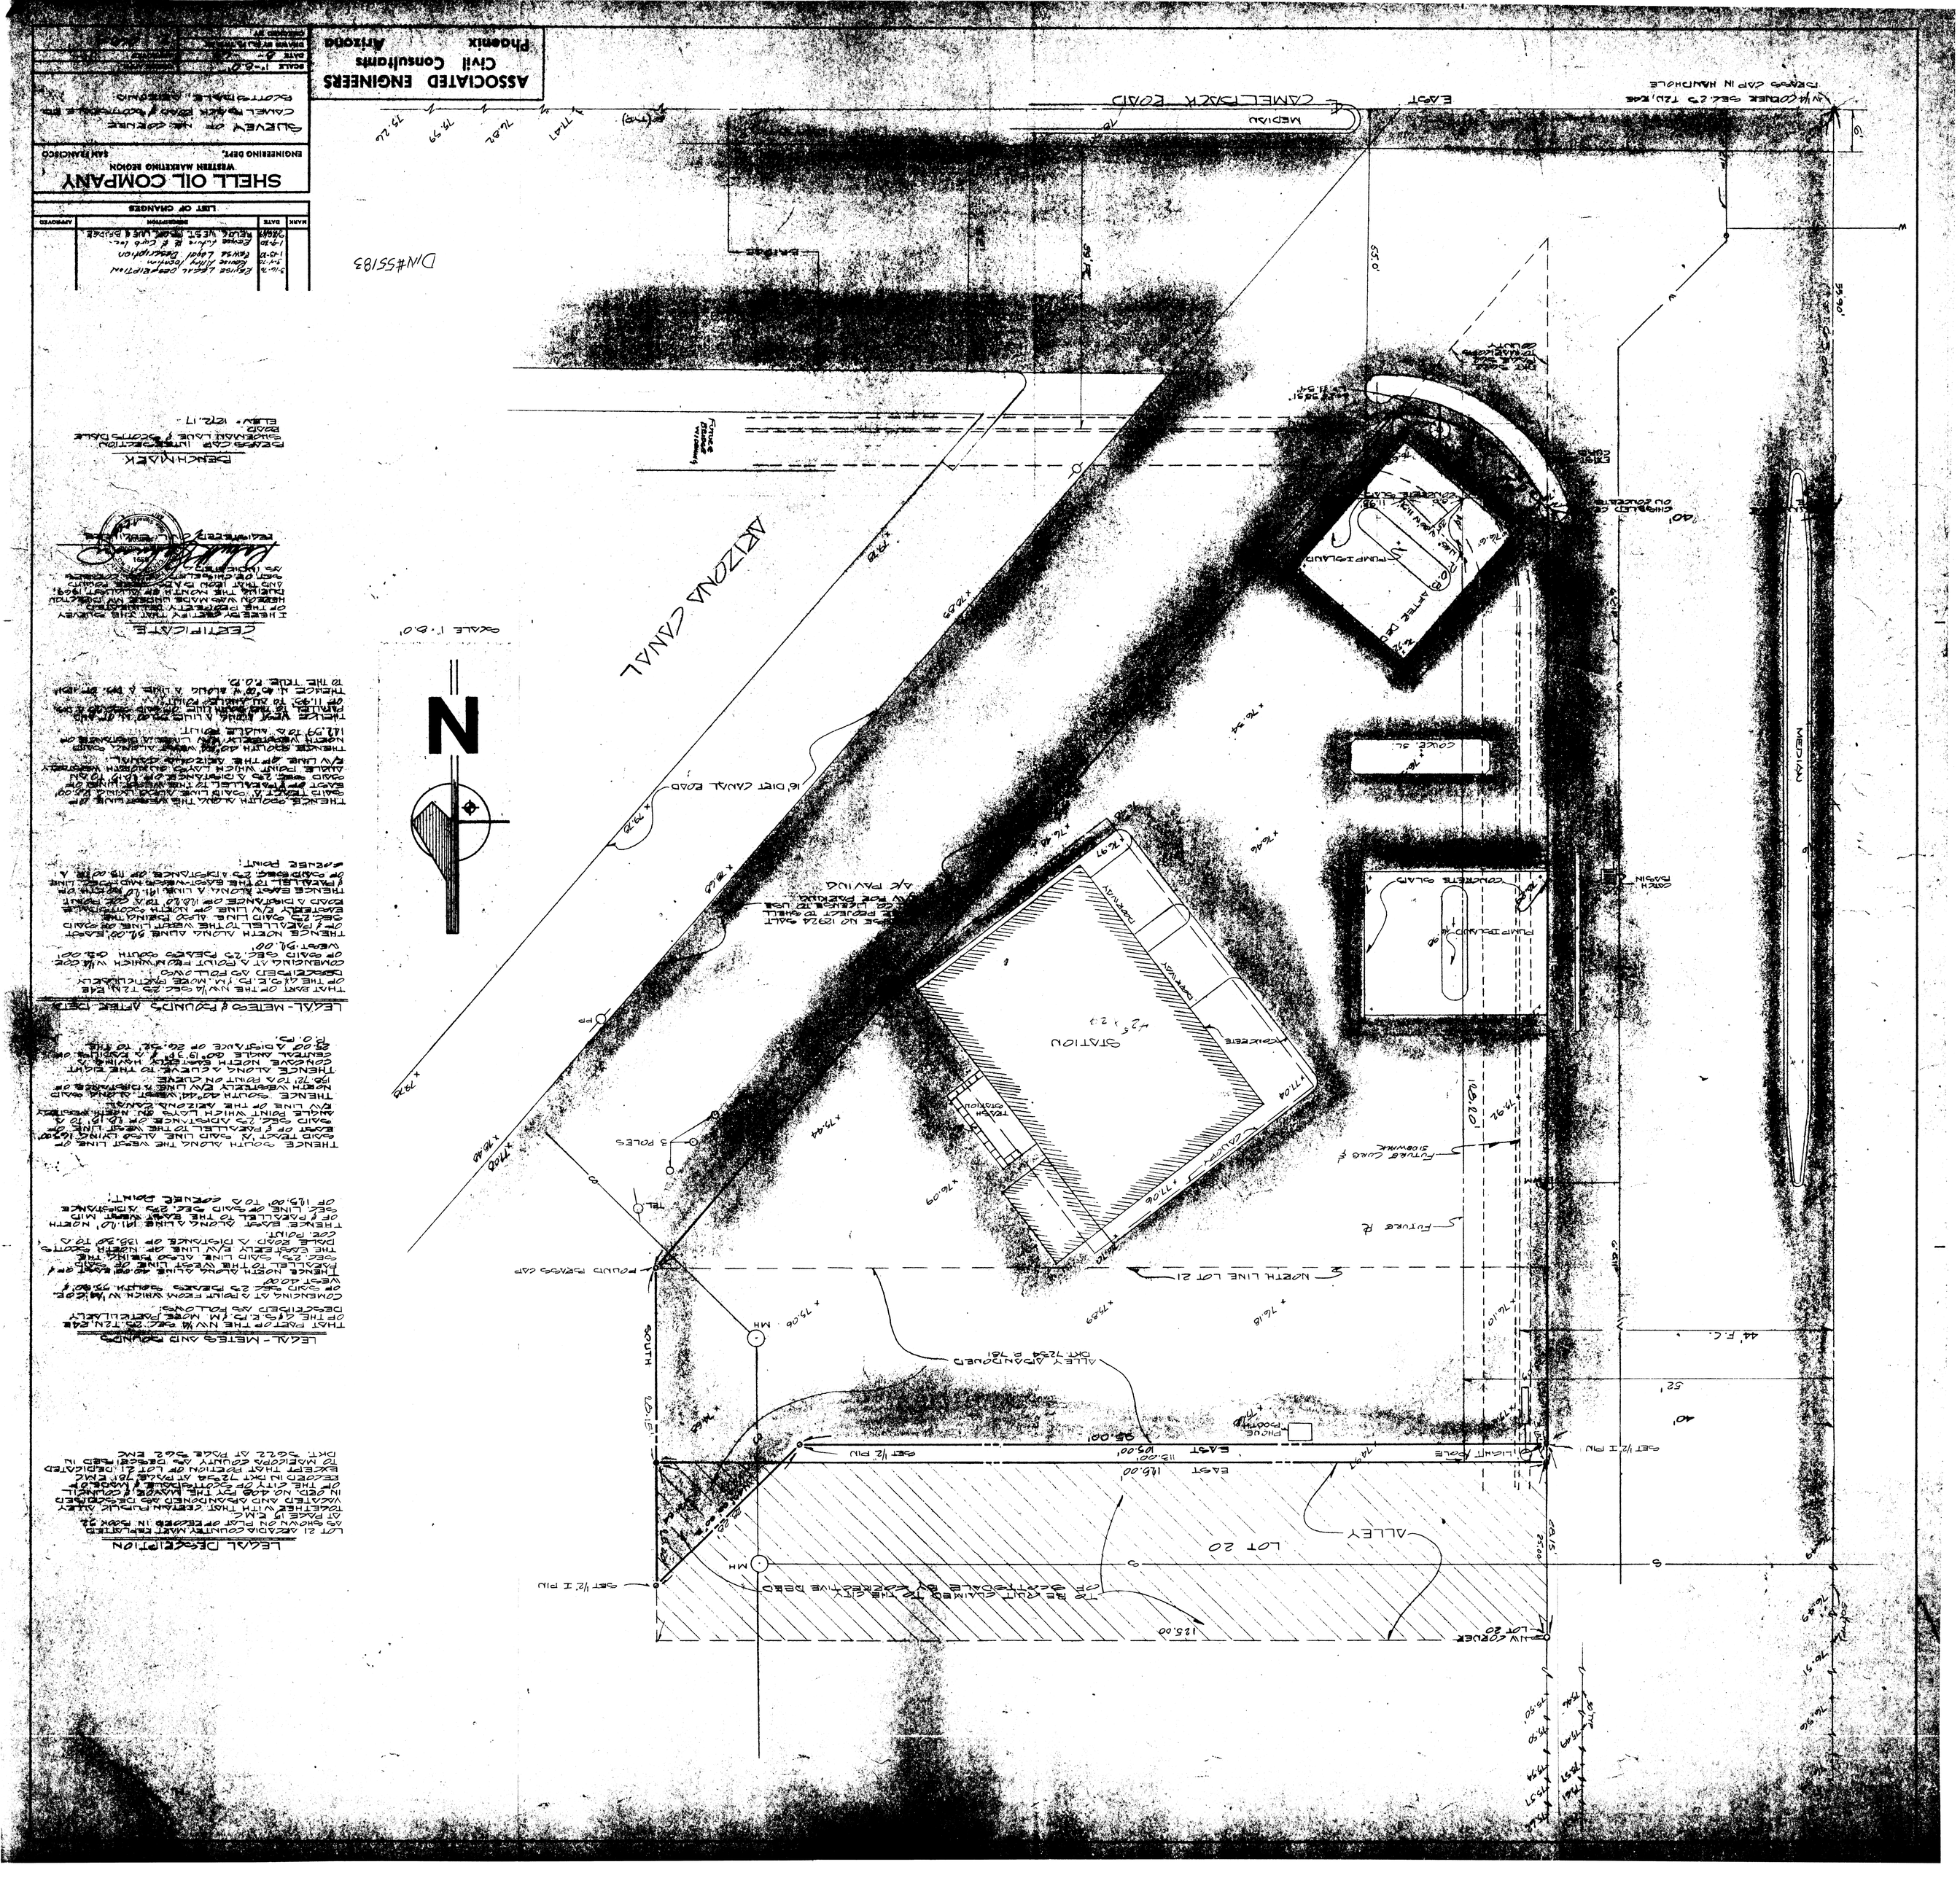
ASSOCIATED ENGINEERS
Civil Consultants
Phoenix Arizona
SHELL OIL COMPANY
WESTERN MARKETING REGION
ENGINEERING DEPT. SAN FRANCISCO
SLEVIEW OF the corner
CAMEL Back Road & Scottsdale Rd.
Scottsdale, Arizona
LIST OF CHANGES
MARK DATE DESCRIPTION APPROVED
Revise Legal description
Revise Curve & Curb loc.
Revise Use & Private
DWN#55183
SCALE 1"=30'
DATE 4-
SHEET
LEGAL - METES & BOUNDS
THAT PART OF THE NW¼ SEC. 25 T2N R4E
OF THE G&SRB&M. MORE PARTICULARLY
DESCRIBED AS FOLLOWS:
COMMENCING AT A POINT FROM WHICH W¼ COR.
OF SAID SEC 25 BEARS SOUTH 79.90'
WEST 40.00'
THENCE NORTH ALONG A LINE 40.00' WEST
PARALLEL TO THE WEST LINE OF SAID
SEC. 25, SAID LINE ALSO BEING THE
EAST RIGHT OF WAY LINE OF NORTH 64TH
PLACE, FOUND A DISTANCE OF 135.80 TO A
CUT. POINT.
THENCE EAST ALONG A LINE 40.00' NORTH
OF & PARALLEL TO THE EAST WEST MID
SEC LINE OF SAID SEC. 25 A DISTANCE
OF 165.00' TO A CORNER POINT:
THENCE SOUTH ALONG THE WEST LINE OF
SAID TRACT A POINT ON LINE ALSO LYING
EXACT 79.90' WEST OF THE EAST LINE OF
SAID SEC. 25 A DISTANCE OF 165.00' TO A
POINT ON THE ARIZONA CANAL
THENCE SOUTH 40°44' WEST ALONG SAID
NORTH WESTERLY R/W LINE OF THE ARIZONA
CANAL A CHORD BEARING OF
196.71' TO A POINT ON CURVE
CONCAVE NORTH EASTERLY HAVING A
CENTRAL ANGLE 60°19'37" & A RADIUS OF
50.00' A DISTANCE OF 52.58' TO THE
P.O.B.
LEGAL - METES & BOUNDS
THAT PART OF THE NW¼ SEC. 25 T2N R4E
OF THE G&SRB&M. MORE PARTICULARLY
DESCRIBED AS FOLLOWS:
COMMENCING AT A POINT FROM WHICH W¼ COR.
OF SAID SEC. 25 BEARS SOUTH 64.08'
WEST 91.00'
THENCE NORTH ALONG LINE 91.00' EAST
OF & PARALLEL TO THE WEST LINE OF SAID
SEC. 25 A DISTANCE OF 15.00 TO A CUT MARK
THENCE EAST ALONG A LINE 41.00' NORTH OF
& PARALLEL TO THE SOUTH LINE OF SAID
SEC. 25 A DISTANCE OF 19.00' TO A CUT MARK
THENCE EAST ALONG A LINE 41.00' NORTH OF
& PARALLEL TO THE EAST-WEST MID SEC. LINE
OF SAID SEC. 25 A DISTANCE OF 165.00' TO
THE POINT OF BEGINNING.
LEGAL DESCRIPTION
LOT 21 ARIZONA COUNTRY MART REPLATTED
AS SHOWN ON PLAT OF RECORD IN BOOK 22
AT PAGE 17 E.M.C.
TOGETHER WITH THAT CERTAIN PUBLIC ALLEY
VACATED AND ABANDONED AS DESCRIBED
IN DOC. NO. 408 FOR THE BENEFIT OF LOT 20
RECORDED IN DKT 7234 AT PAGE 781 E.M.C.
OF THE CITY OF SCOTTSDALE & MORE OR
EXCEPT THAT PORTION OF LOT 21 DEDICATED
TO MARICOPA COUNTY AS DESCRIBED IN
DKT 5622 AT PAGE 562 E.M.C.
CERTIFICATE
I HEREBY CERTIFY THAT THE SURVEY
OF THE PROPERTY SHOWN HEREON
HEREON WAS MADE UNDER MY SUPERVISION
DURING THE MONTH OF NOVEMBER 1969,
AND THAT THIS PLAN CORRECTLY
REPRESENTS SAID SURVEY.
Registered Land Surveyor
Registered Civil Engineer
BENCH MARK
BRASS CAP INTERSECTION
SHEPHERD'S VALLEY & SCOTTSDALE
ROADS
ELEV. = 1272.17
SCALE 1"=30'
ARIZONA CANAL
16' DIRT CANAL ROAD
CAMEL BACK ROAD
EAST
MEDIAN
NORTH LINE LOT 21
SOUTH LINE LOT 21
ALLEY ABANDONED DKT 7234 PG 781
LOT 20
ALLEY
EAST 1/2 PLU
EAST 1/2 I PLU
FOUND BRASS CAP
TO BE CUT CLAIMED TO THE CITY
CAP 3 SCOTTSDALE BY CORRECTIVE DEED
NW CORNER LOT 20
LOT 21
LOT 20
STATION
TRASH ENCLOSURE
CANOPY
PLANTER
PLANTER
PLANTER