THIS IS A SEPIA REPRODUCTION OF AN ORIGINAL MANUSCRIPT ON FILE IN THE OFFICE OF THE ENGINEERS. ANY ADDITIONS, DELETIONS, &/OR OTHER MODIFICATIONS MADE TO THIS SEPIA, WHICH ARE NOT REFLECTED ON THE ORIGINAL MANUSCRIPT, SHALL REVOKE THE SEAL & SIGNATURE HEREON & NO FURTHER PROFESSIONAL LIABILITY SHALL REMAIN. FURTHER, ANY SUCH ALTERATIONS OR MODIFICATIONS MAY BE A VIOLATION OF A.R.S. 32-101.

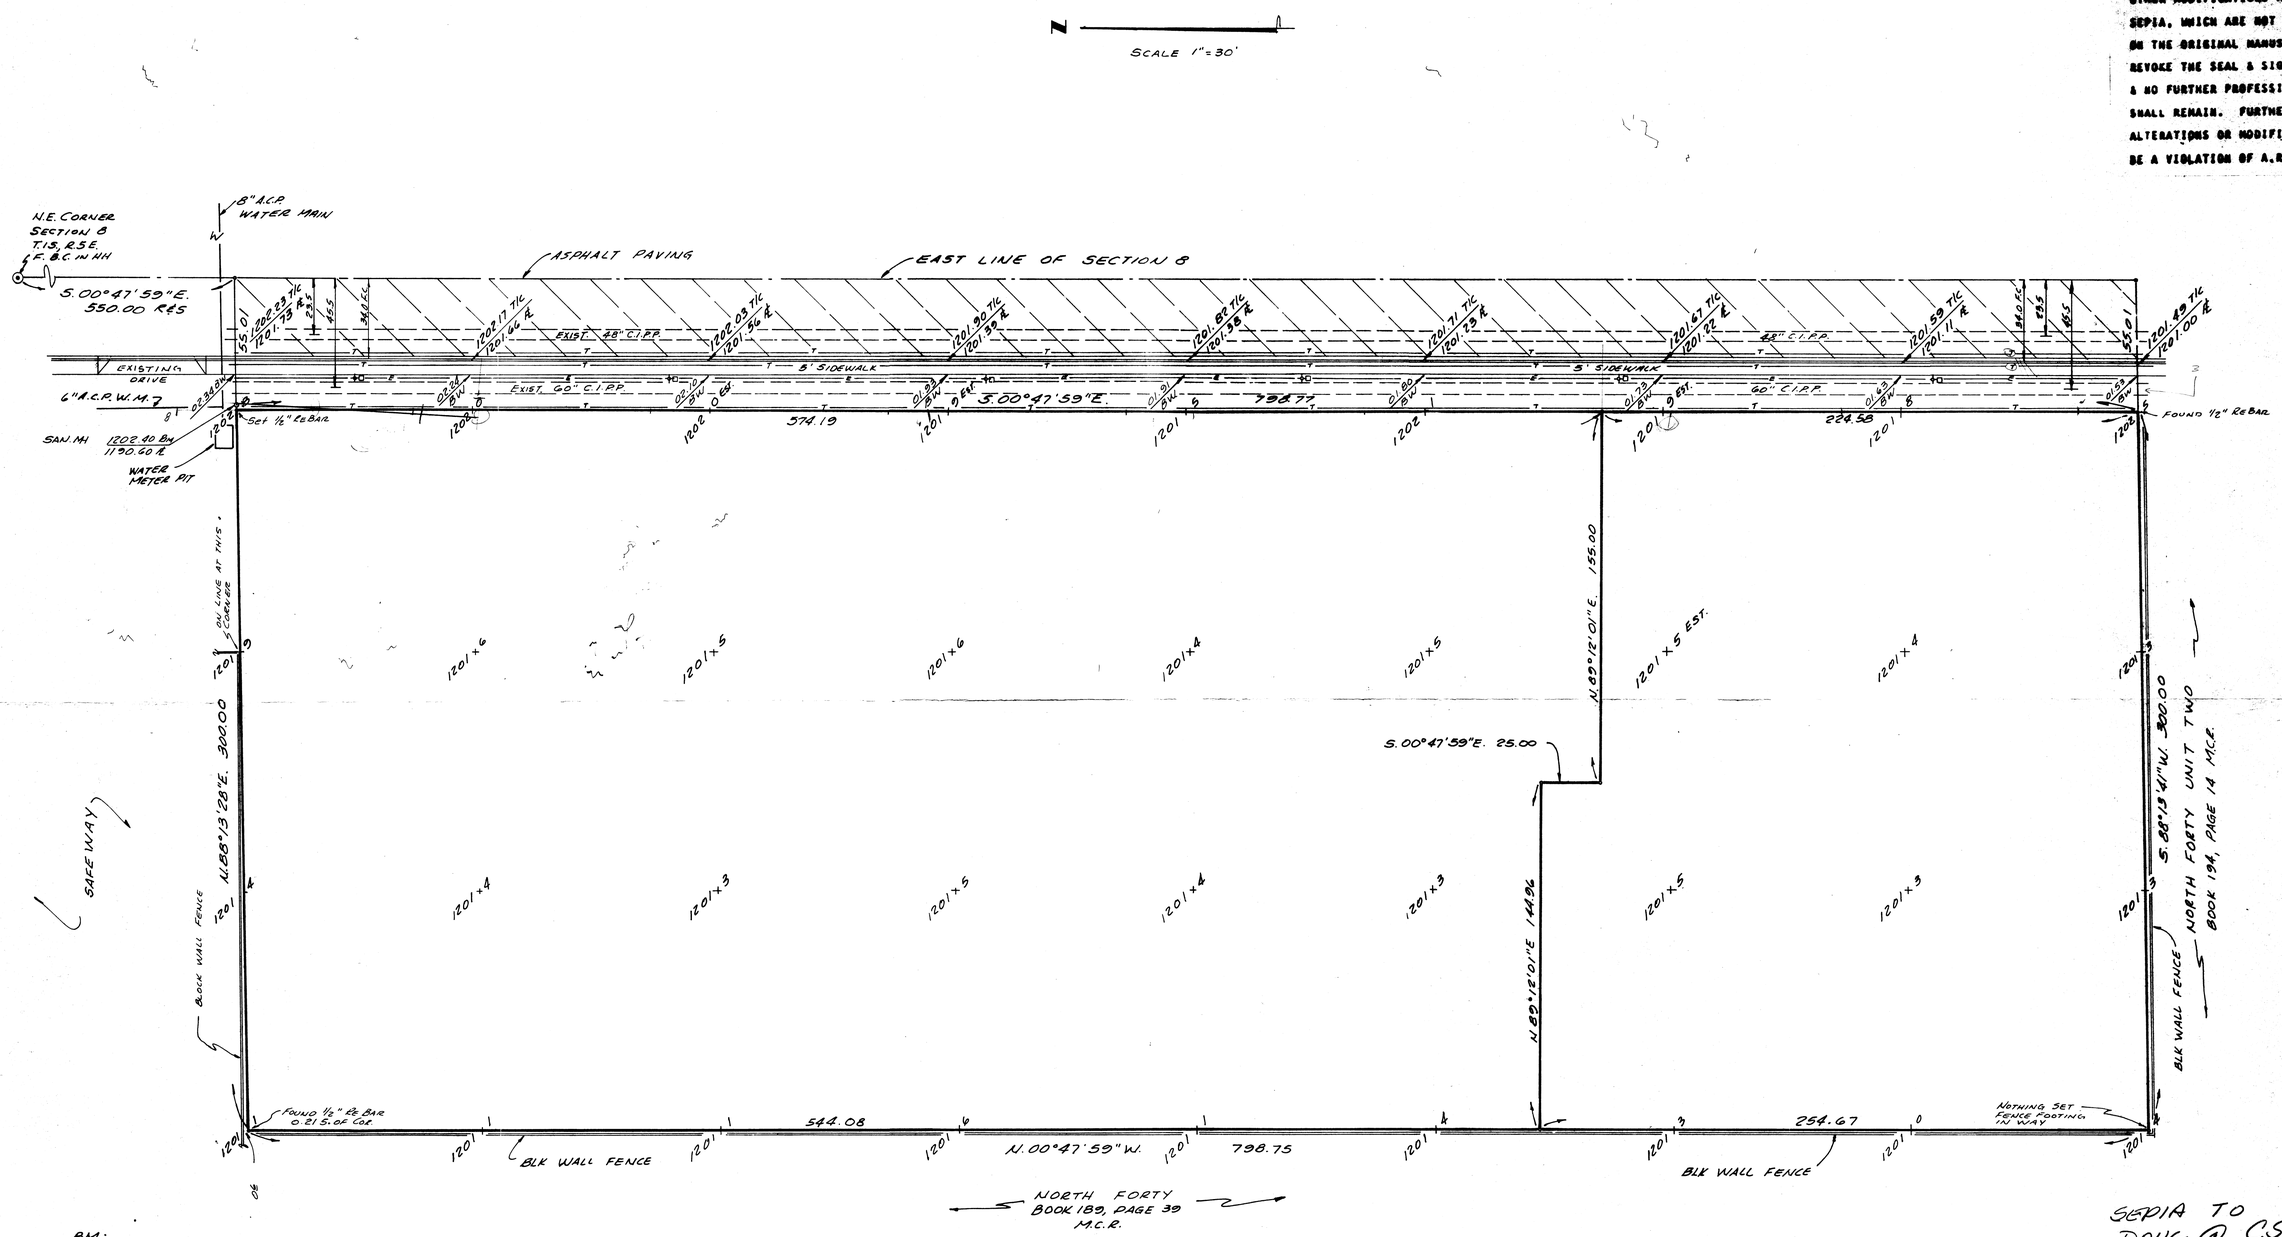

BM:
CHISELED SQUARE IN TOP
OF CURB NW CORNER
GUADALUPE & ALMA SCHOOL RDS
ELEV. 1203.18
CITY OF MESA DATUM

LEGEND

1201.5 EXISTING GRADE

T/C TOP OF CURB

F/L FLOW LINE (GUTTER)

✳ LIGHT POLE

▫ ELECTRIC BOX

—T— UNDERGROUND TELEPHONE

—E— UNDERGROUND ELECTRICAL (FOR STREET LIGHTS)

TOPOGRAPHICAL SURVEY

PART OF N.E. 1/4 OF SECTION 8, T.1S., R.5E.
G.&S.R.B.&M. MARICOPA COUNTY, ARIZONA

NOTES:

1. SITE IS COVERED WITH MANY PILES OF VERY POOR FILL MATERIAL THE ELEVATIONS SHOWN DO NOT REFLECT THESE PILES.
2. UTILITIES SHOWN HEREON WERE TAKEN IN PART FROM CITY OF MESA & S.R.P. & MTN. BELL RECORDS AND THERE IS NO GUARANTEE THAT THEY ARE IN THE LOCATION INDICATED IN THESE RECORDS.

SEPIA TO
DOUG @ CSA
10-13-82

THIS SURVEY WAS DONE UNDER MY DIRECTION DURING THE MONTHS OF AUG & SEPT 1983

TMA
ENGINEERS & SURVEYORS
734 E. BROADWAY
MESA, ARIZONA
(602) 898-1682

D/N #55191 REVISED 10-12-83 TMA 83022 9-21-83