REPORT OF SURVEY

FOR

MR TOM IMLER

OF A PORTION OF SECTION 26,
T.4 N., R.3 E.
G & S.R.B.& M.
(The S½, S.W.¼, N.W.¼, Sec.26)

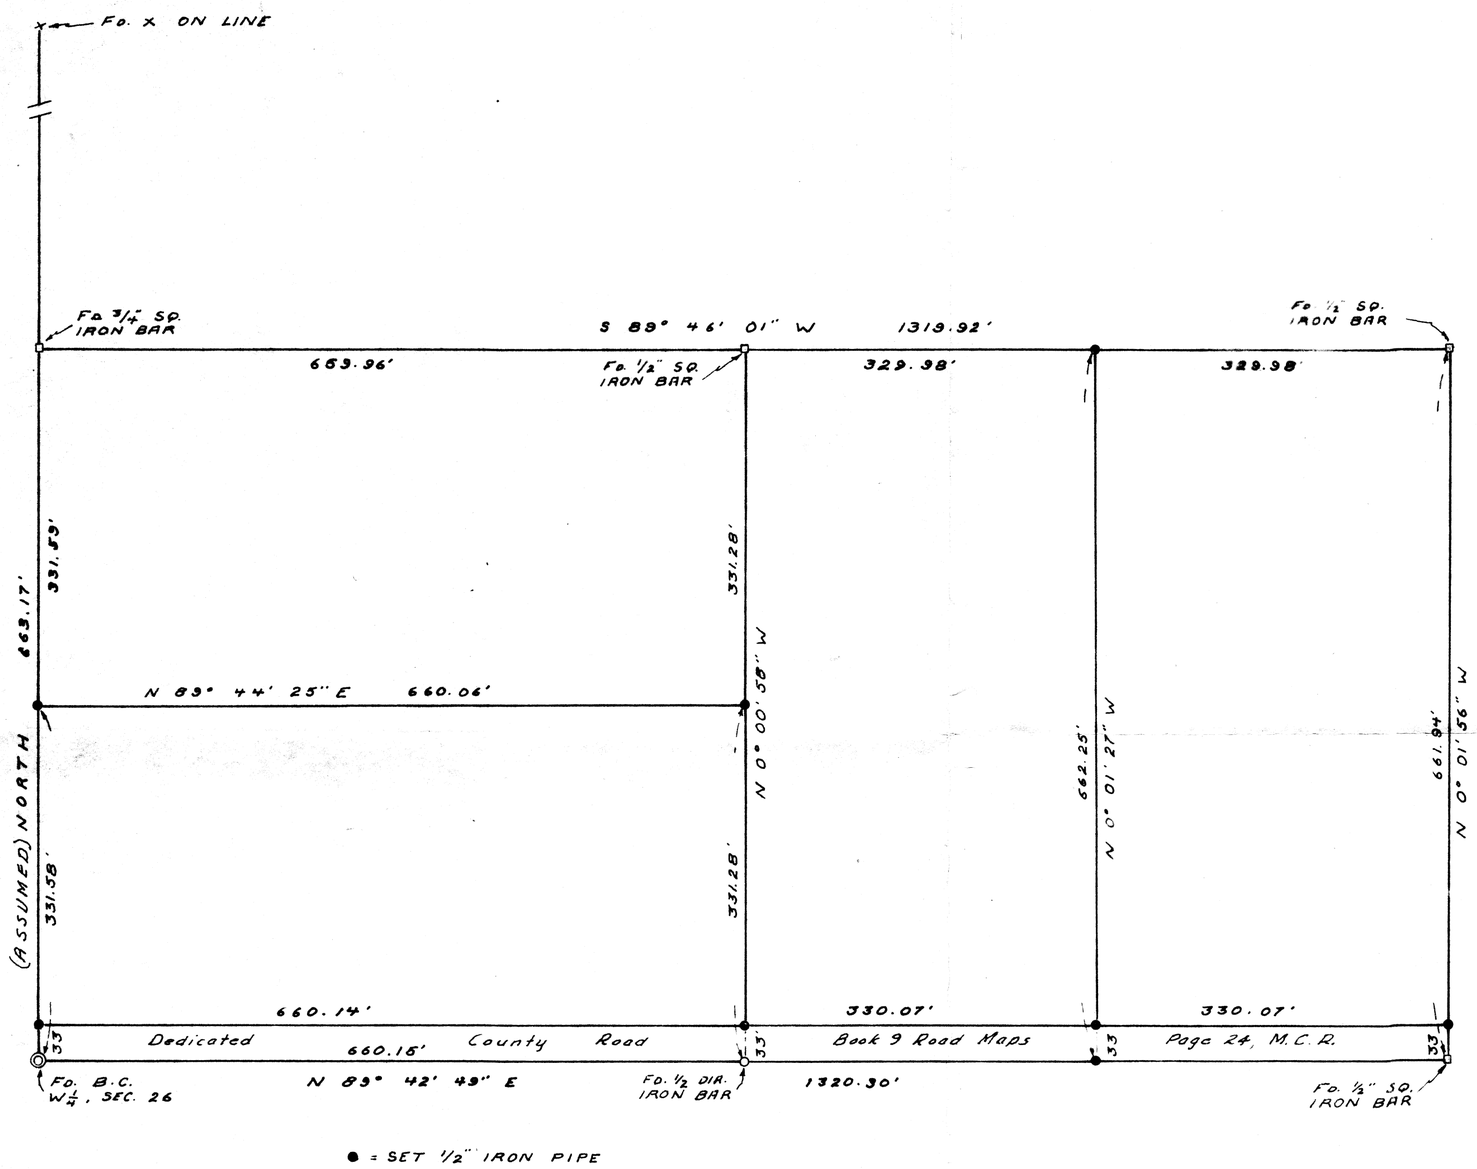

THIS IS TO CERTIFY THAT THE SURVEYS OF THE PREMISES HERE SHOWN WERE MADE UNDER MY DIRECTION DURING APRIL 1966.

Eugene P. Stanley
5/9/66

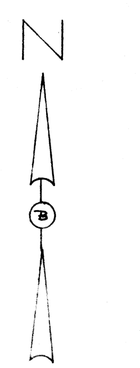

Scale 1" = 100'

Note: Cave Creek Road Alignment (Not Shown Hereon) as shown in Book Road Maps 9, Page 9, M.C.R. Falls in its full width within the parcel of land shown hereon.

DIN # 55267-1/1
APLS

ARIZONA SURVEYING SERVICE
1114 NORTH 7TH ST. PHOENIX, ARIZONA
L-66-453