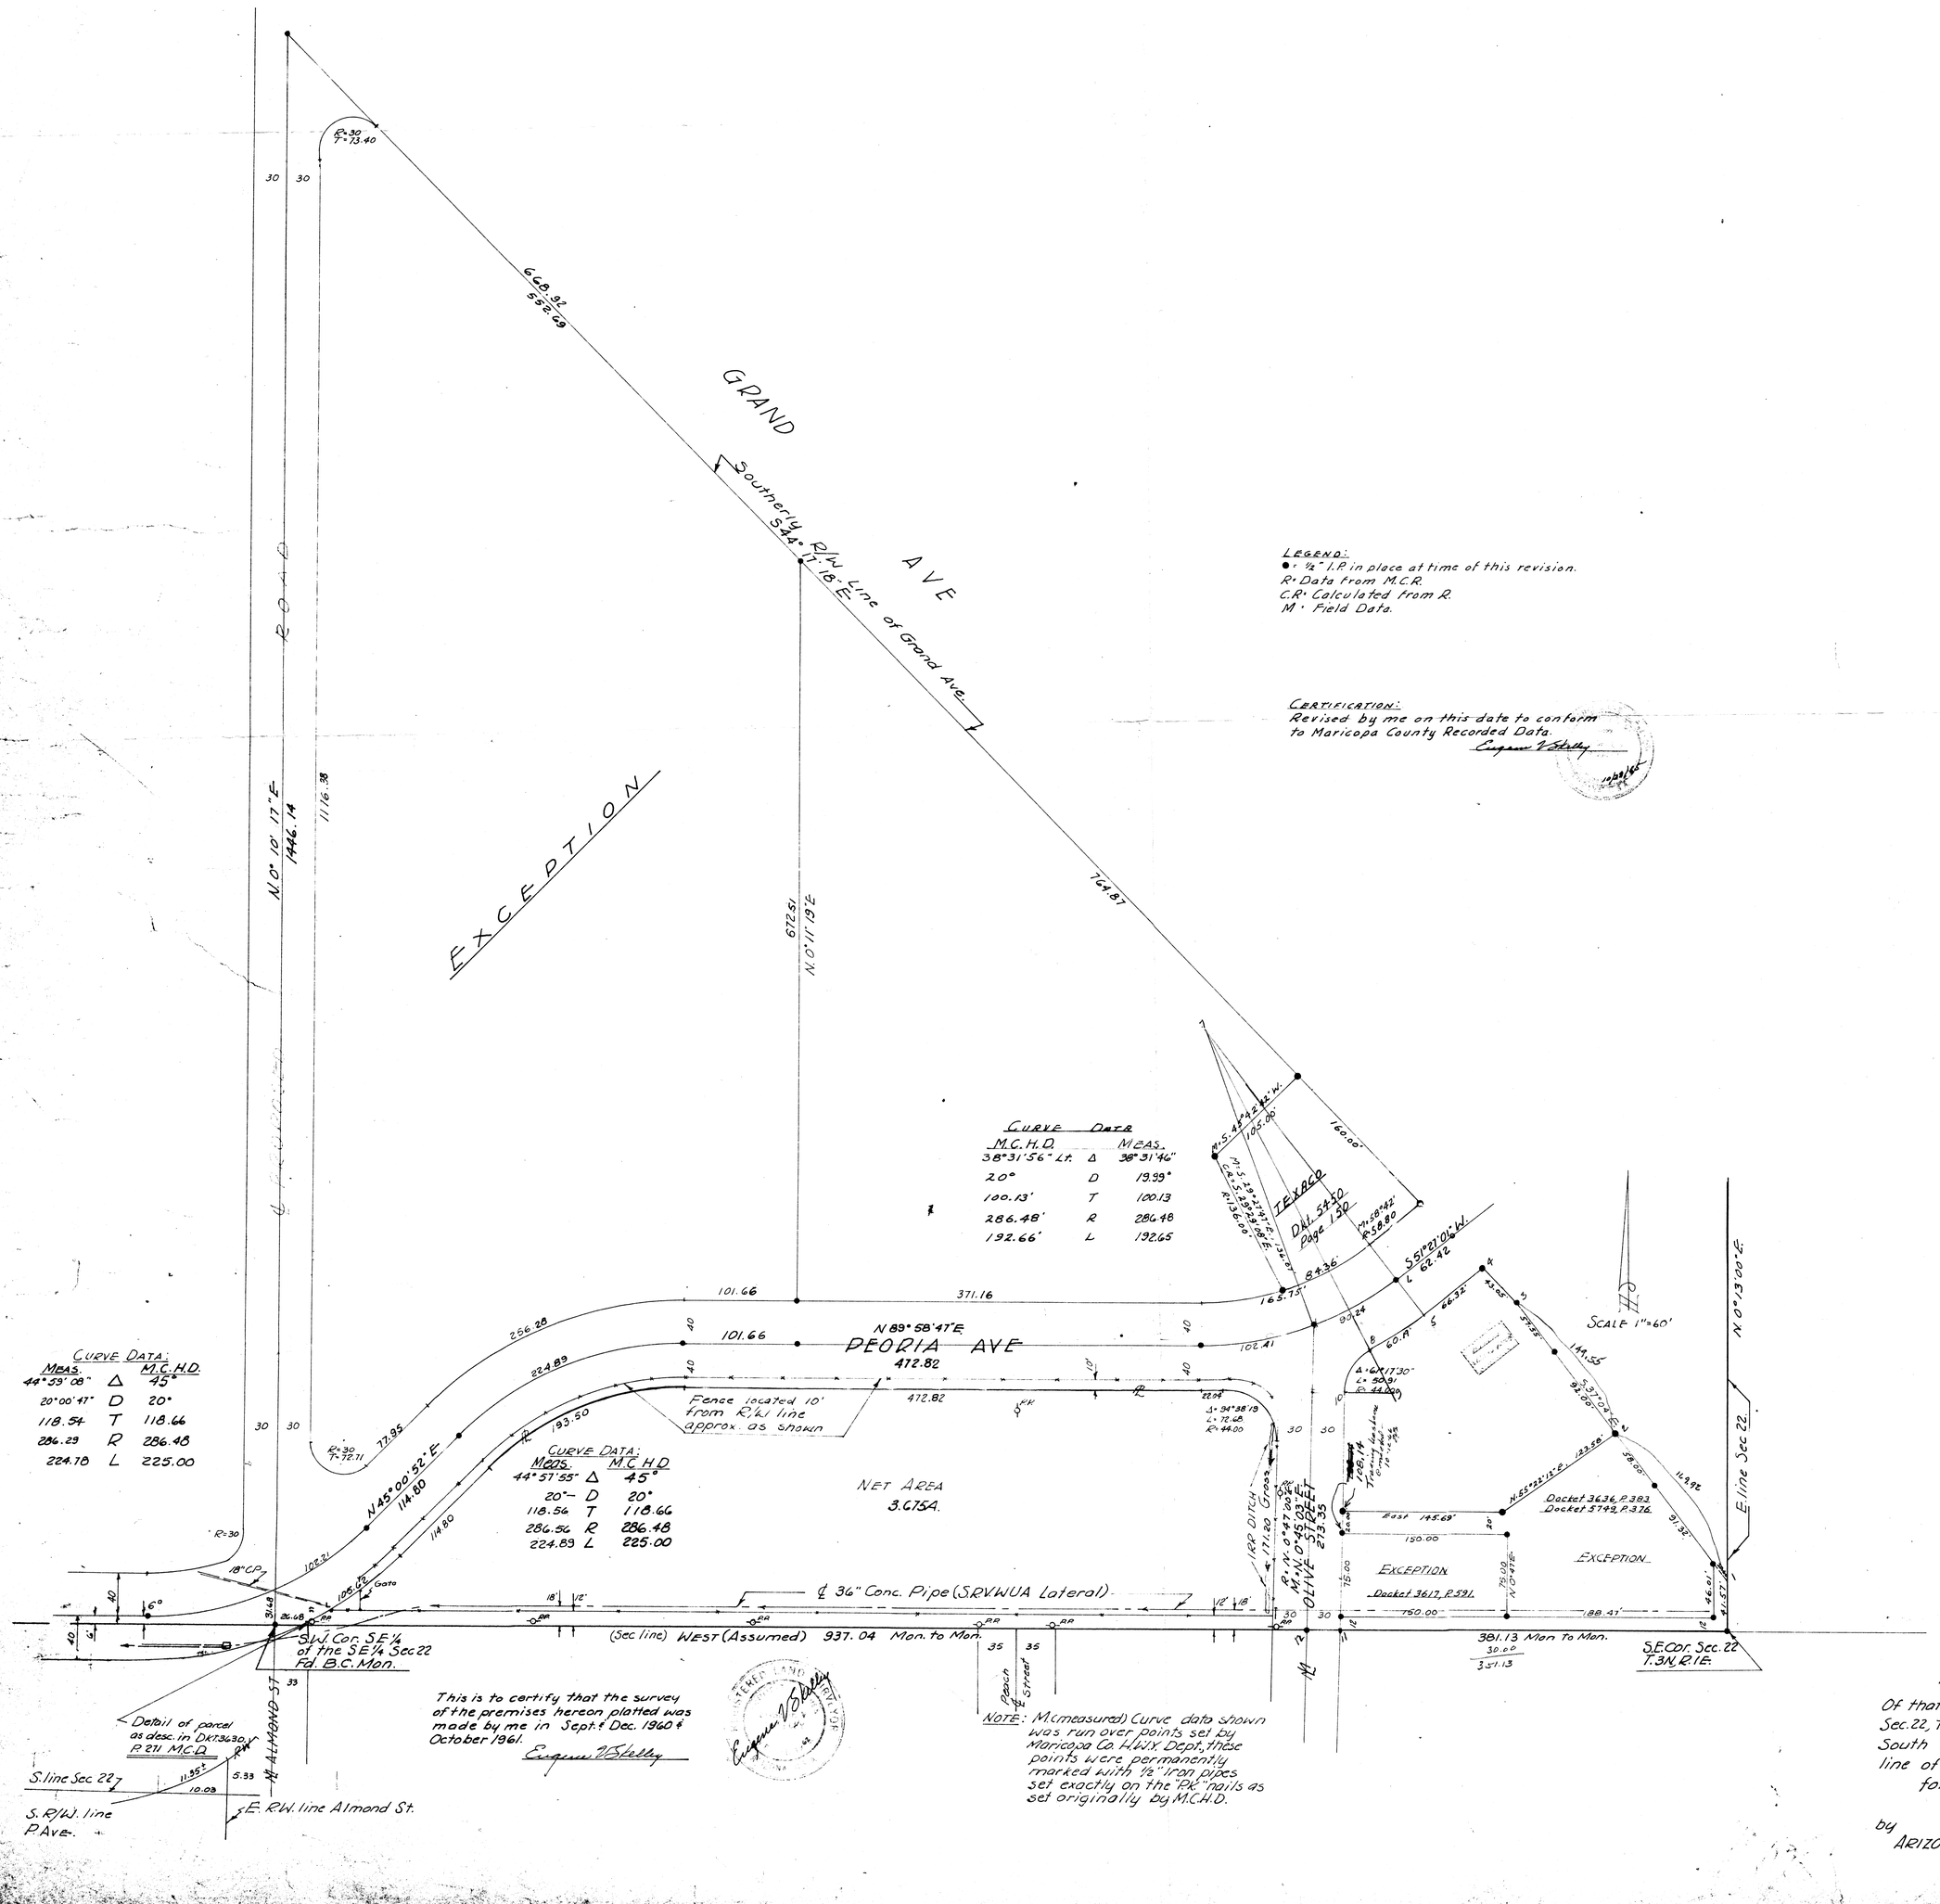

LEGEND:
● = ½" I.P. in place at time of this revision.
R = Data from M.C.R.
C.R. = Calculated from R.
M = Field Data.

CERTIFICATION:
Revised by me on this date to conform to Maricopa County Recorded Data.
Eugene V. Skelly

This is to certify that the survey of the premises hereon platted was made by me in Sept. & Dec. 1960 & October 1961.
Eugene V. Skelly

NOTE: M. (measured) Curve data shown was run over points set by Maricopa Co. H.W.Y. Dept., these points were permanently marked with ½" iron pipes set exactly on the "P.K." nails as set originally by M.C.H.D.

DIN # 55272 - 1/1
APLS

REPORT OF SURVEY
Of that part of the E½ of the SE¼ of Sec. 22, T.3N., R.1E., G.&S.R.B.&M. lying South of the southerly Right of Way line of Grand Avenue.
for Mr. J.D. Wagoner
Peoria, Arizona.
by
ARIZONA SURVEYING SERVICE
Job 61-240