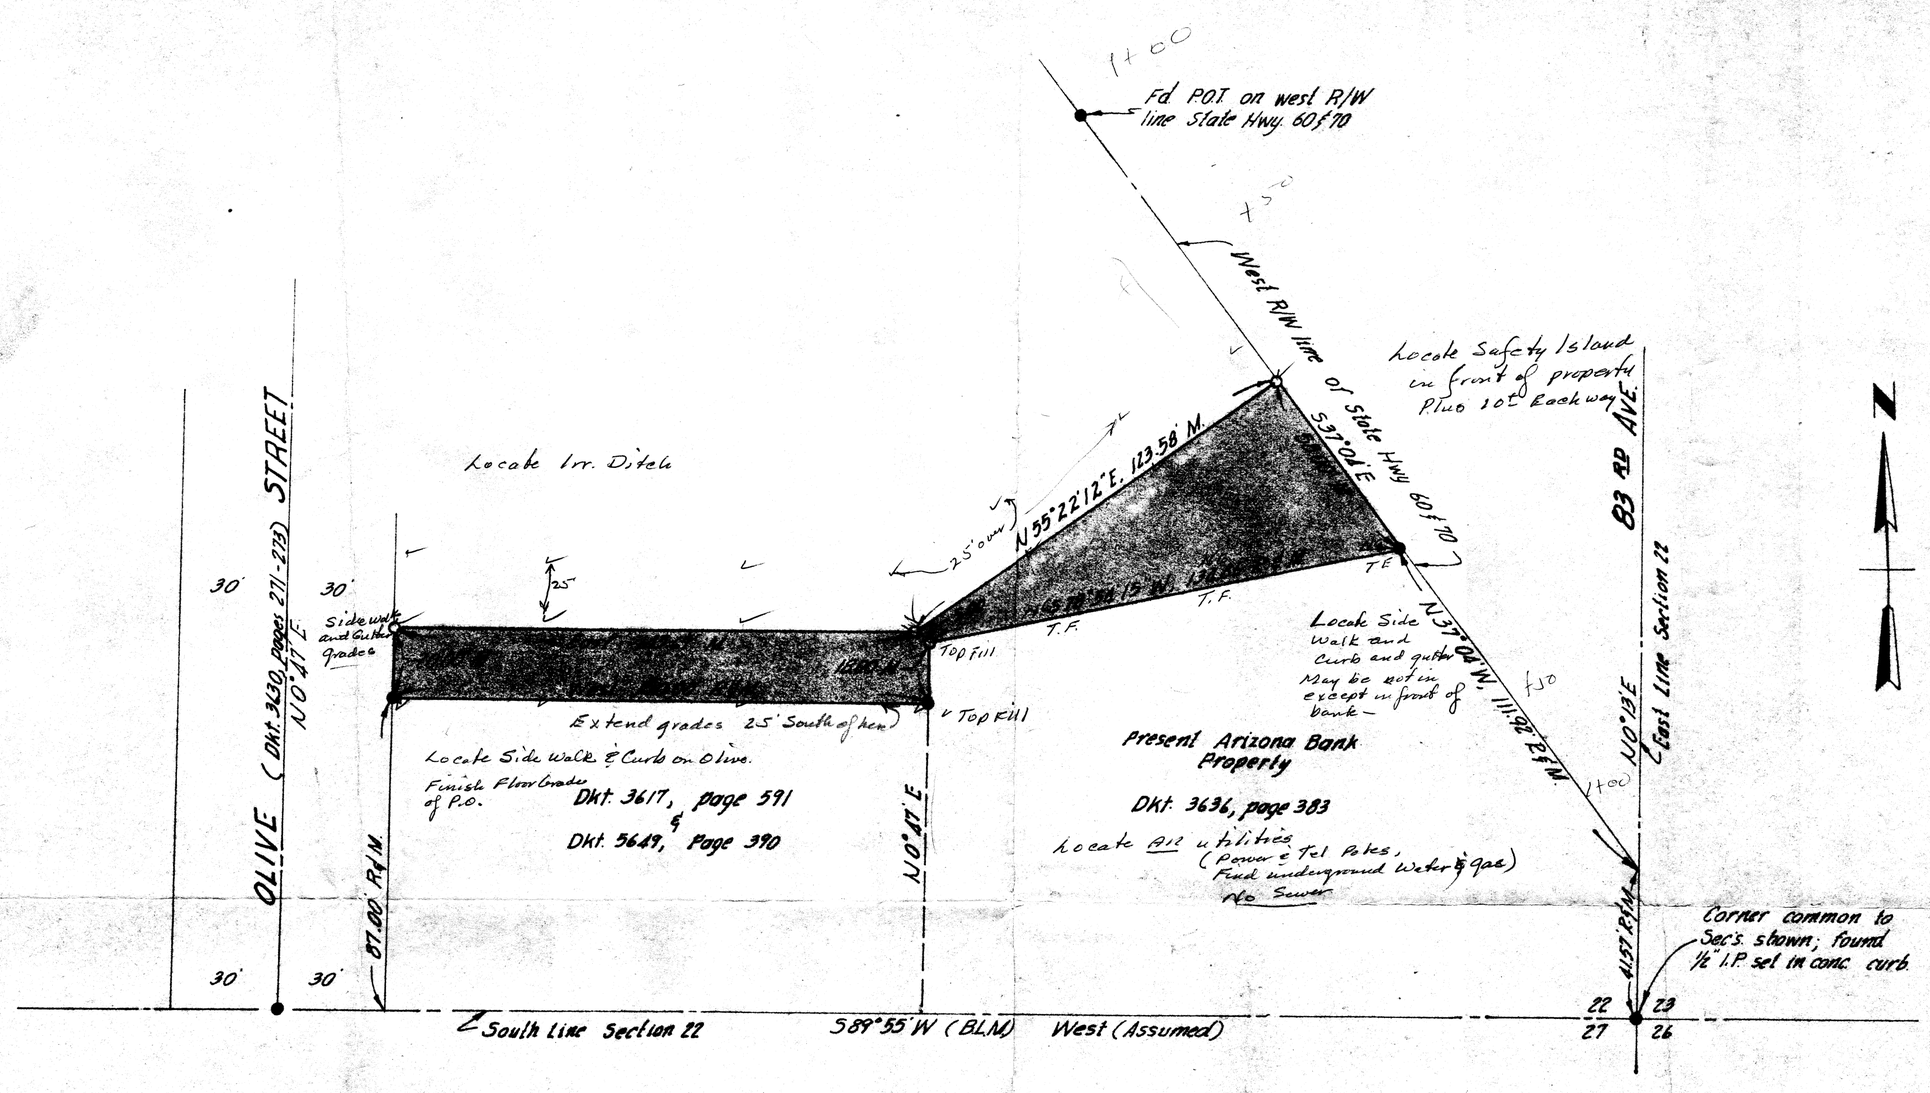

REPORT OF SURVEY
FOR
J. D. WAGONER
PEORIA, ARIZONA
of

of the portion of the SE¼, SE¼ of section 22, T3N, R1E, G.&S.R.B.&M, Maricopa Co. Ariz. as shown hereon.

■ — Comprising 6768 sq. ft.

Scale 1" = 30'

Drawn 8-20-1965 J.L.S.

LEGEND

M — Measured distance
R — Record distance
○ — 1/2" iron pipe set
● — 1/2" iron pipe found

Bench Mark = X on NW Cor Corner walk in front of Dairy Queen — Elev = 1139.76

This will certify that the survey shown hereon was made by me on August 1965.

Eugene [illegible]

REGISTERED LAND SURVEYOR CERTIFICATE NO. 1681 EUGENE V. SHELLEY DATE SIGNED 8/25/65 ARIZONA, U.S.A.

DIN # 55273-1/1
APLS

150.00
58.00
92.00

ARIZONA SURVEYING SURVICE
1114 N 7th St., Phoenix, Arizona
Drawing No. L-65-432