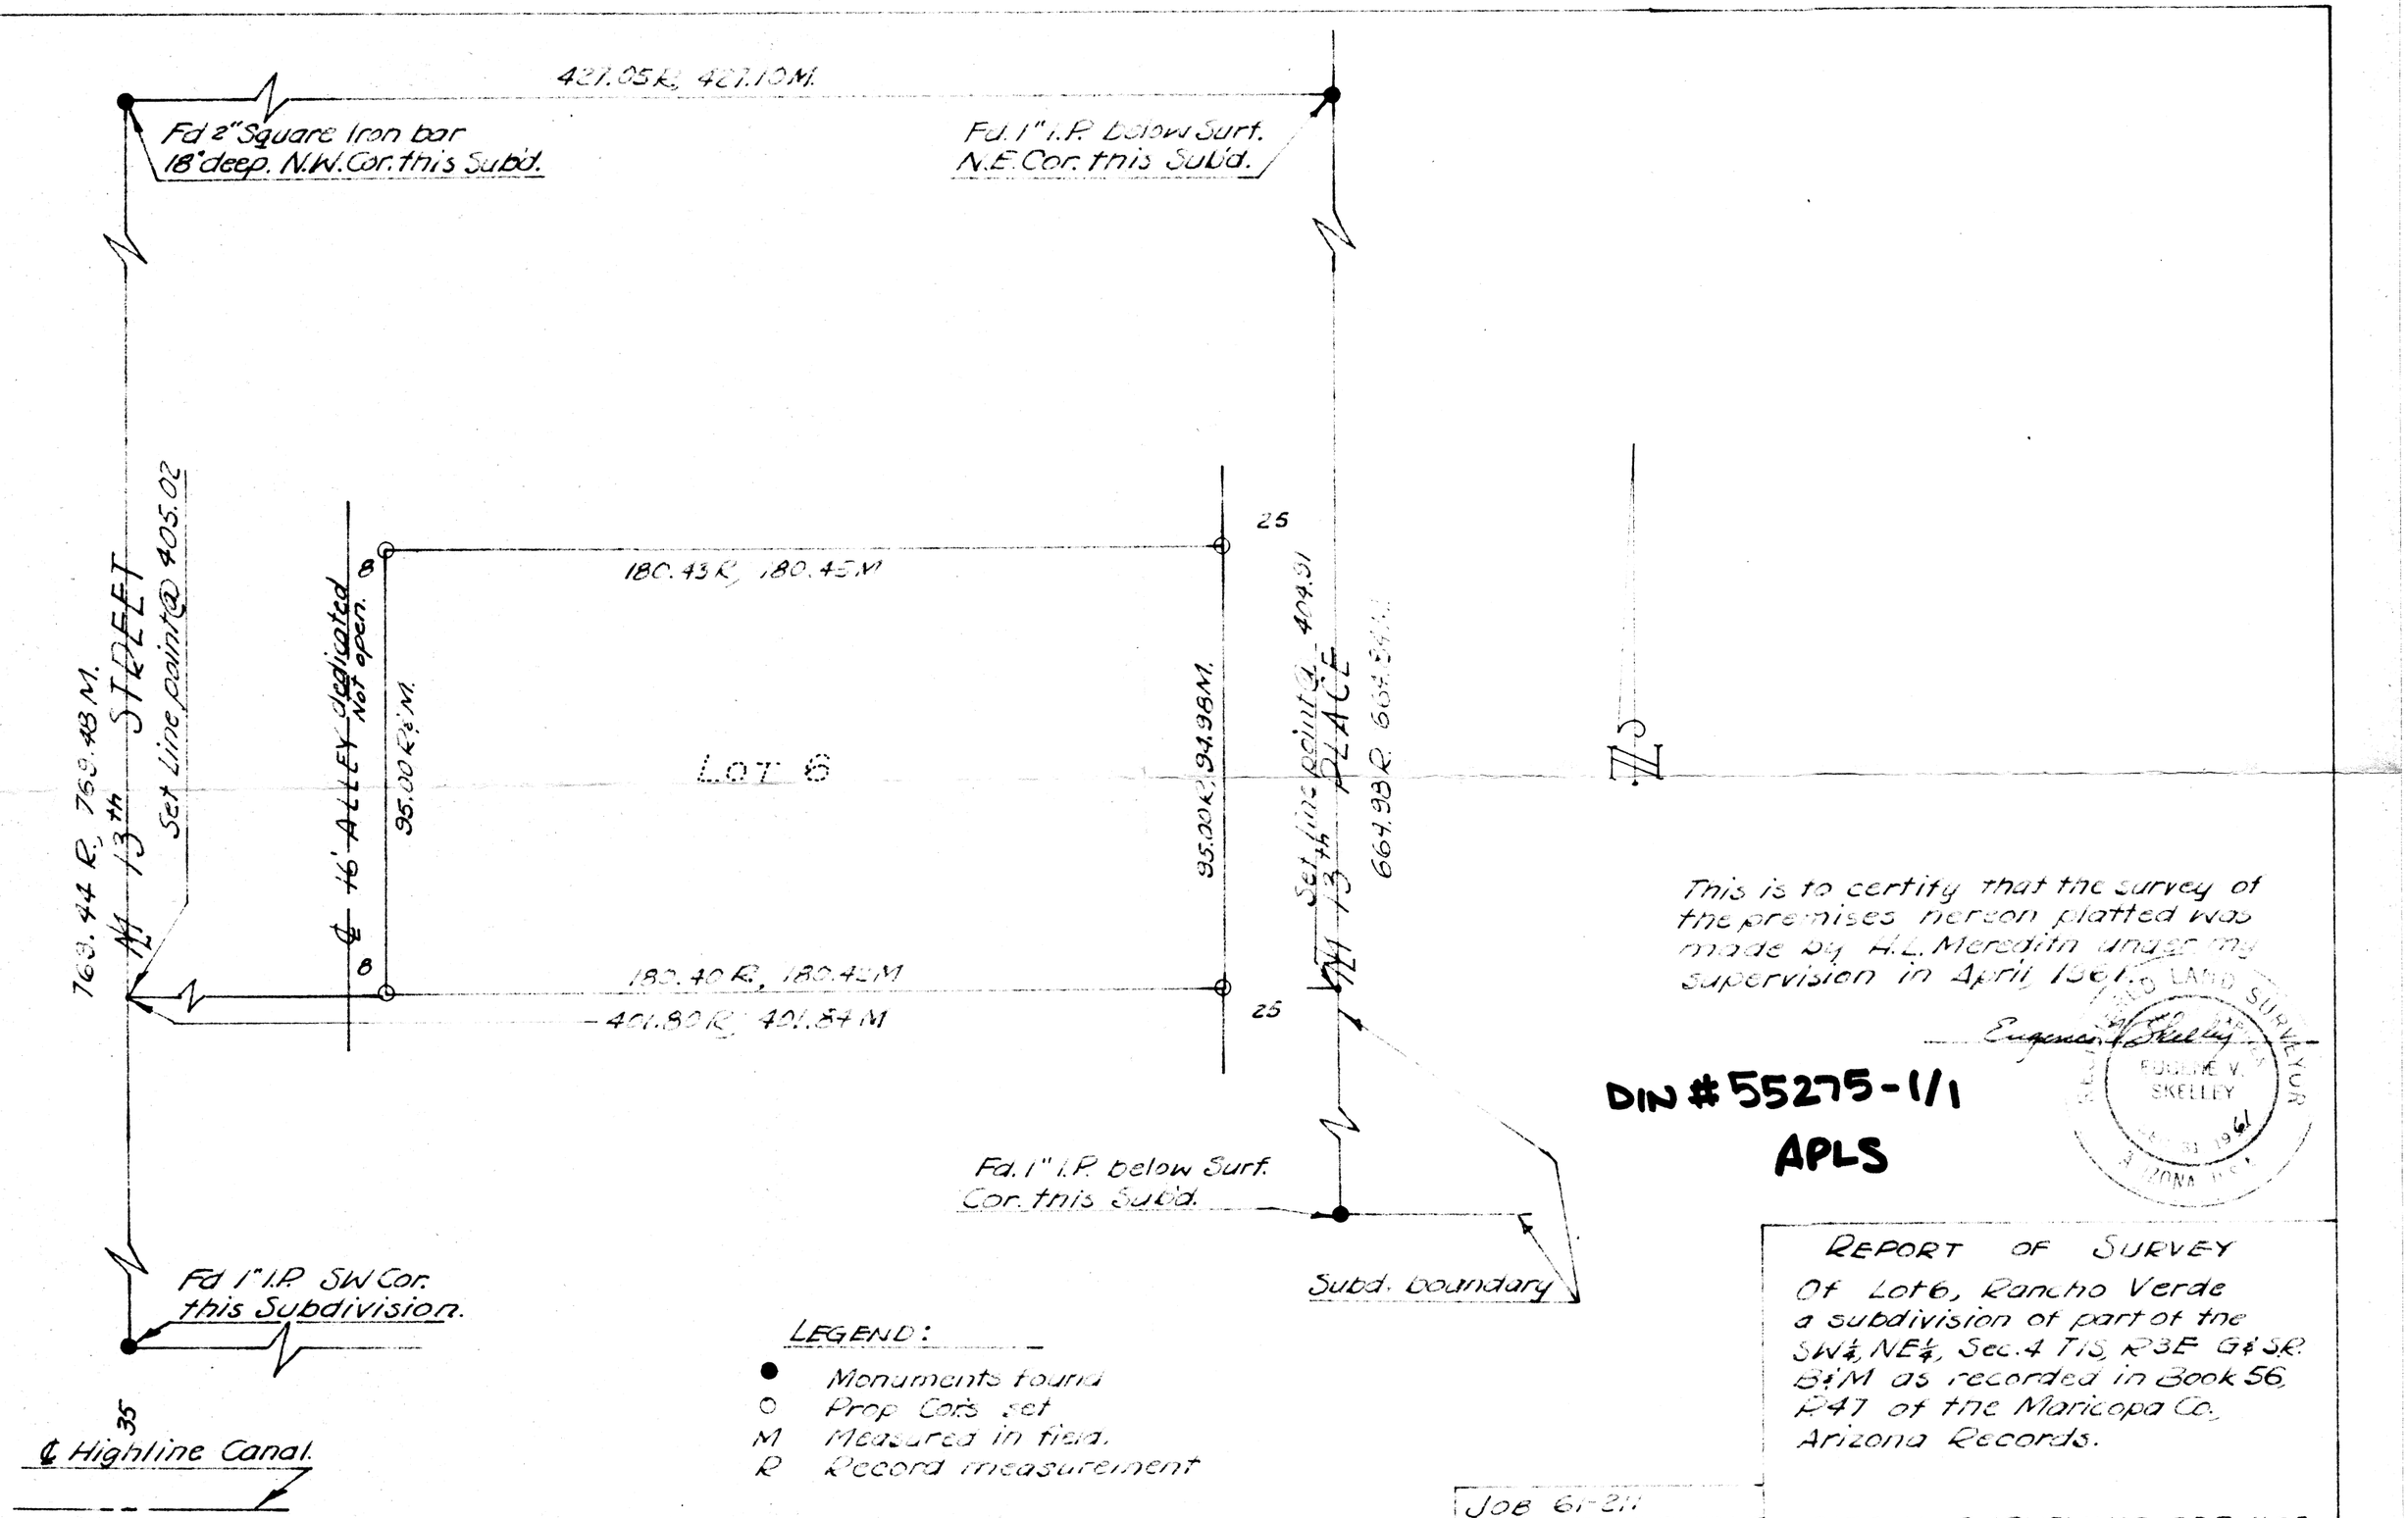

This is to certify that the survey of the premises hereon platted was made by H.L. Meredith under my supervision in April 1961.

Eugene V. Skelley

REGISTERED LAND SURVEYOR
EUGENE V. SKELLEY
APRIL 31 1961
ARIZONA U.S.A.

DIN # 55275-1/1

APLS

LEGEND:

- ● Monuments found
- ○ Prop. Cor's set
- M Measured in field.
- R Record measurement

REPORT OF SURVEY

Of Lot 6, Rancho Verde a subdivision of part of the SW¼, NE¼, Sec. 4 T1S, R3E G&SR B&M as recorded in Book 56, P47 of the Maricopa Co. Arizona Records.

Job 61-211
Scale 1" = 30'

ARIZONA SURVEYING SERVICE