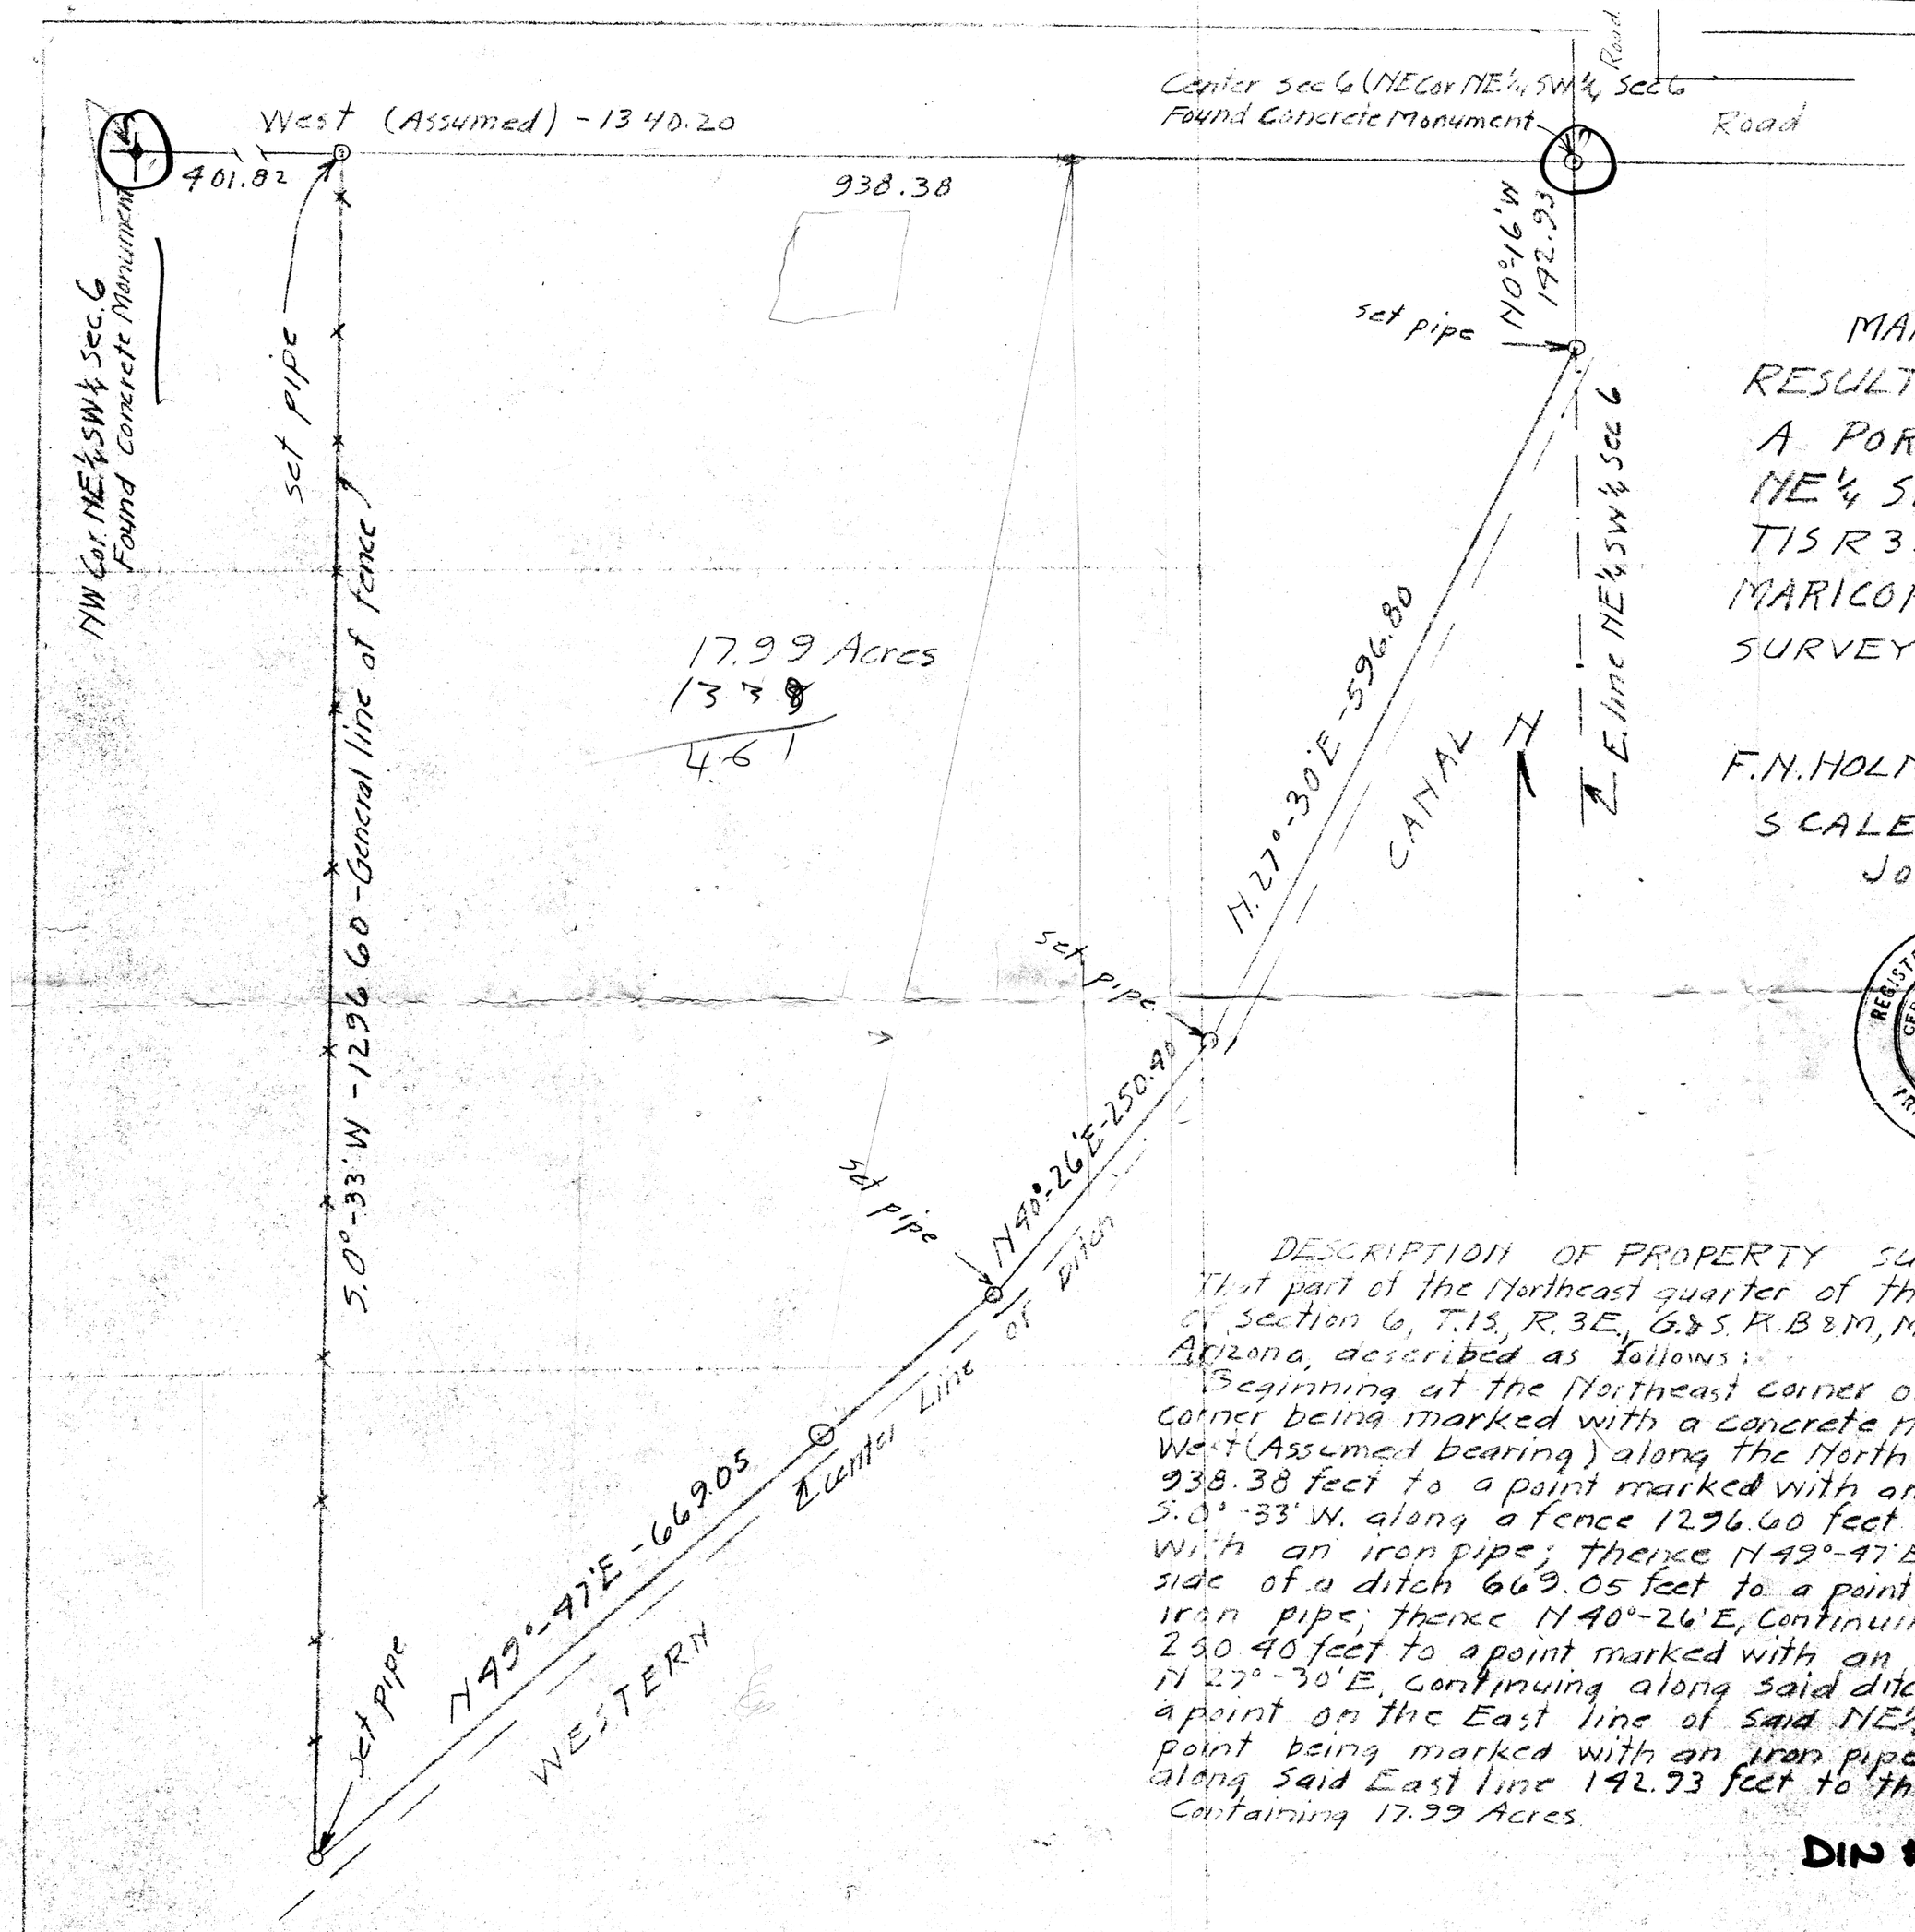

MAP SHOWING
RESULTS OF SURVEY OF
A PORTION OF THE
NE¼ SW¼ SECTION 6
T1S R3E G&S.R.B&M
MARICOPA COUNTY ARIZONA
SURVEYED NOV. 29 1941 for
BURTON
F.N. HOLMQUIST - ENGINEER
SCALE 1 INCH = 100 FEET
Job No 1850

REGISTERED CIVIL ENGINEER
CERTIFICATE EXPIRES
F. N. HOLMQUIST
DEC. 31, 1941
ARIZONA, U.S.A.

F N Holmquist
Nov 29, 1941

DESCRIPTION OF PROPERTY SURVEYED

That part of the Northeast quarter of the Southwest quarter of Section 6, T.1S., R.3E., G.&S.R.B.&M., Maricopa County Arizona, described as follows:

Beginning at the Northeast corner of said NE¼ SW¼, said corner being marked with a concrete monument; thence West (Assumed bearing) along the North line of said NE¼ SW¼ 938.38 feet to a point marked with an iron pipe; thence S.0°-33' W. along a fence 1296.60 feet to a point marked with an iron pipe; thence N49°-47'E along the Northwest side of a ditch 669.05 feet to a point marked with an iron pipe; thence N40°-26'E, continuing along said ditch 250.40 feet to a point marked with an iron pipe; thence N 27°-30'E, continuing along said ditch 596.80 feet to a point on the East line of said NE¼ SW¼ Sec 6, said point being marked with an iron pipe; thence N0°-16'W along said East line 142.93 feet to the point of beginning. Containing 17.99 Acres.

DIN # 55277-1/1
APLS