REPORT OF SURVEY

OF

The North 190.00 feet of the West 190.00 feet of the N.W.1/4, N.W.1/4 Sec. 3, T.1S., R.3E., G. & S.R.B. & M., Mar. Co. Az.

FOR

THE CIRCLE K CORP

2810 W. CAMELBACK ROAD

PHOENIX, ARIZONA

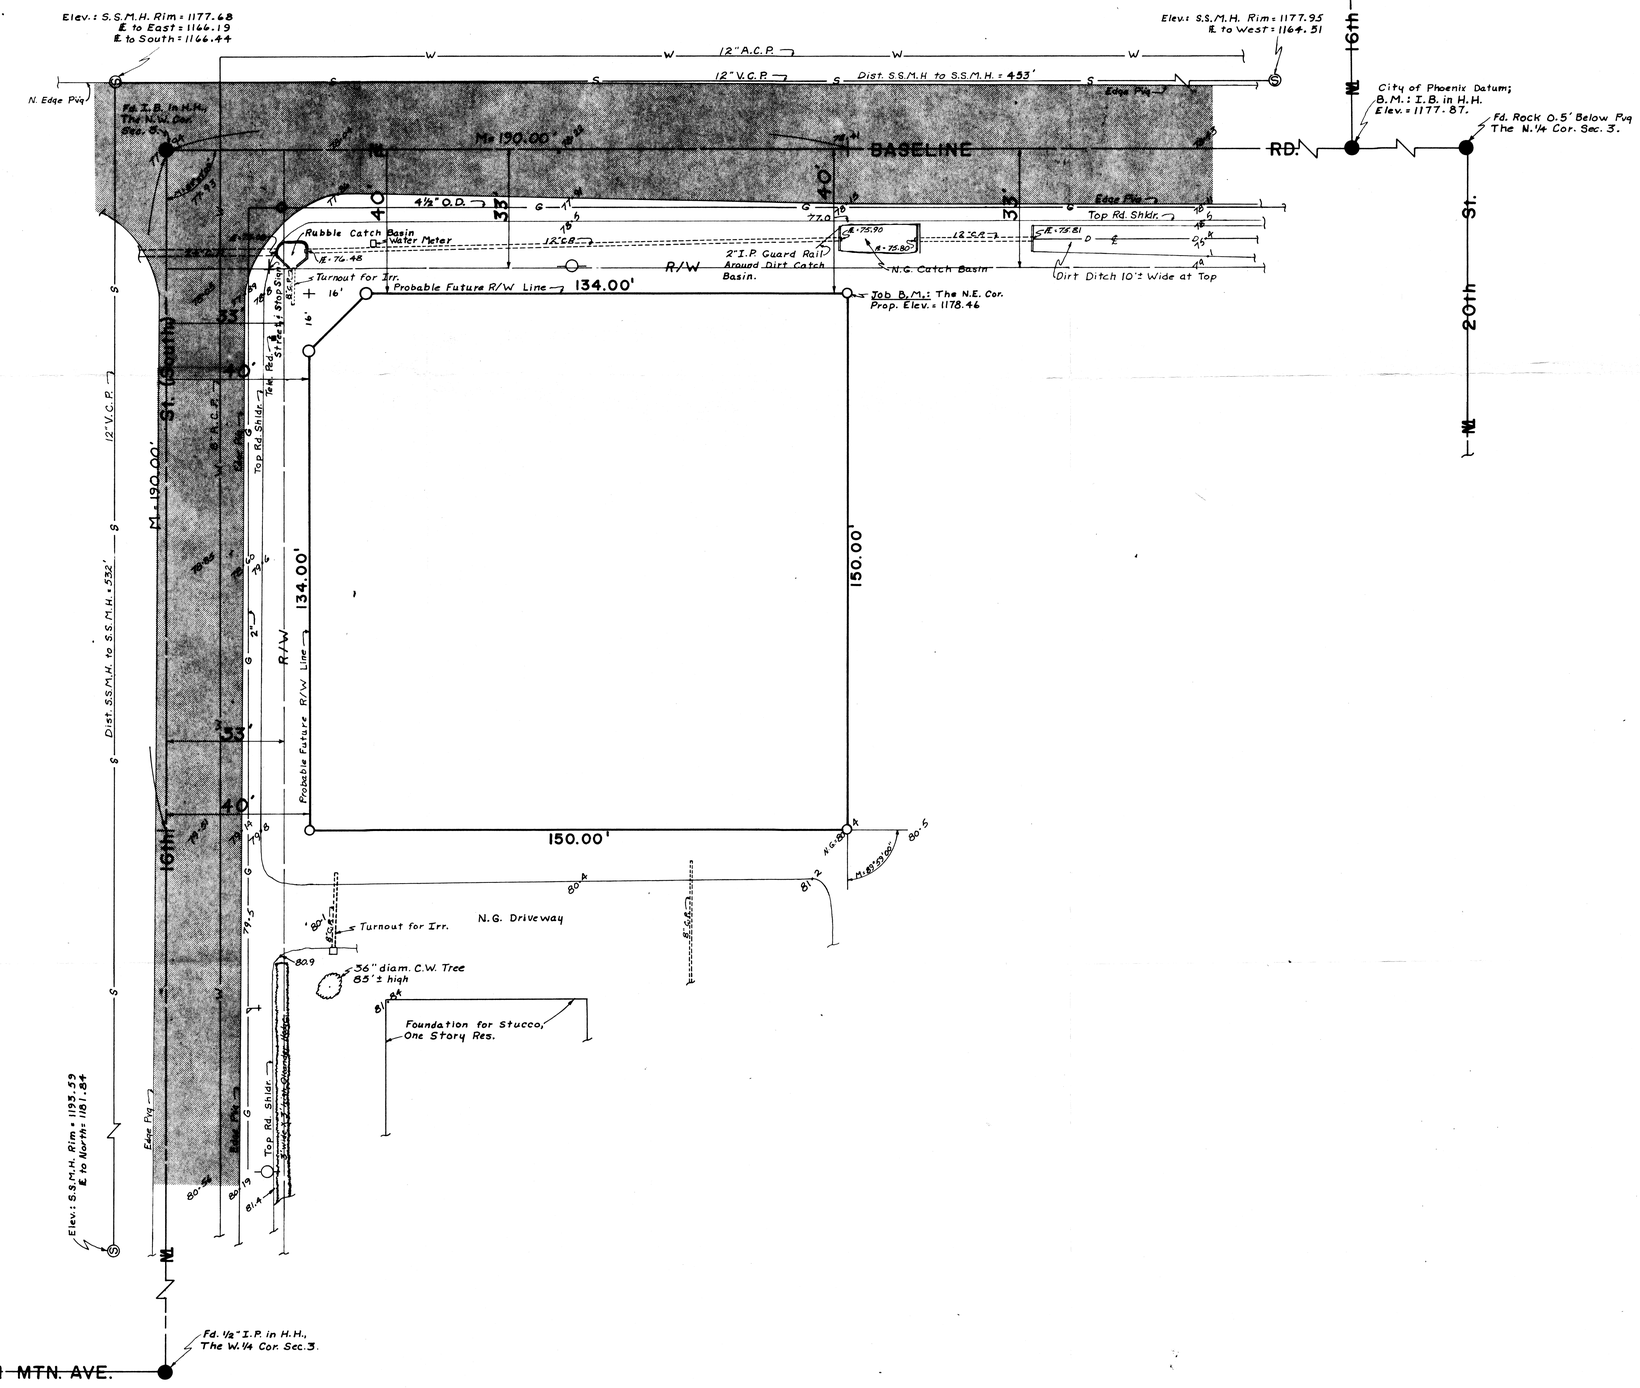

N

Scale: 1" = 20'

Sec 3 12-2E

LEGEND

- = Asphaltic Concrete Paving
- ● = Monument Found
- ● = Iron Pipe or Iron Bar Found
- ○ = 1/2" I.D. Iron Bar Tagged L.S. 1681 Set This Survey
- R = M.C.R. and/or Description Furnished by Circle K Corp
- CR = Calculated From R
- M = Measured In Field
- CM = Calculated From M
- = Power Pole
- = Telephone Pole
- = Power & Telephone Pole
- —S— = Sanitary Sewer Line
- —W— = Water Line
- —G— = Gas Line
- ⊗ = Valve
- = Center line Drainage
- —T— = Underground Telephone Cable
- B.C. = Brass Cap
- H.H. = Handhole
- C.P. = Concrete Pipe
- = Water Meter
- = Sewer Cleanout
- 77.93 = Elev to read 1177.93
- = Underground Irrigation Sprinkler Head
- = Street Light Pole

DIN # 55278-1/1

APLS

CERTIFICATION: This will certify that the survey shown hereon was done under my supervision during the month of May, 1972.

Eugene B. Shelley
REGISTERED
No. 5681
ARIZONA
5/19/72

ARIZONA SURVEYING SERVICE
5704 N. 27th AVENUE, PHOENIX, ARIZONA
Drawing No. E.P.L.-72-4703, PH: 277-3904

Sheet 1 of 2