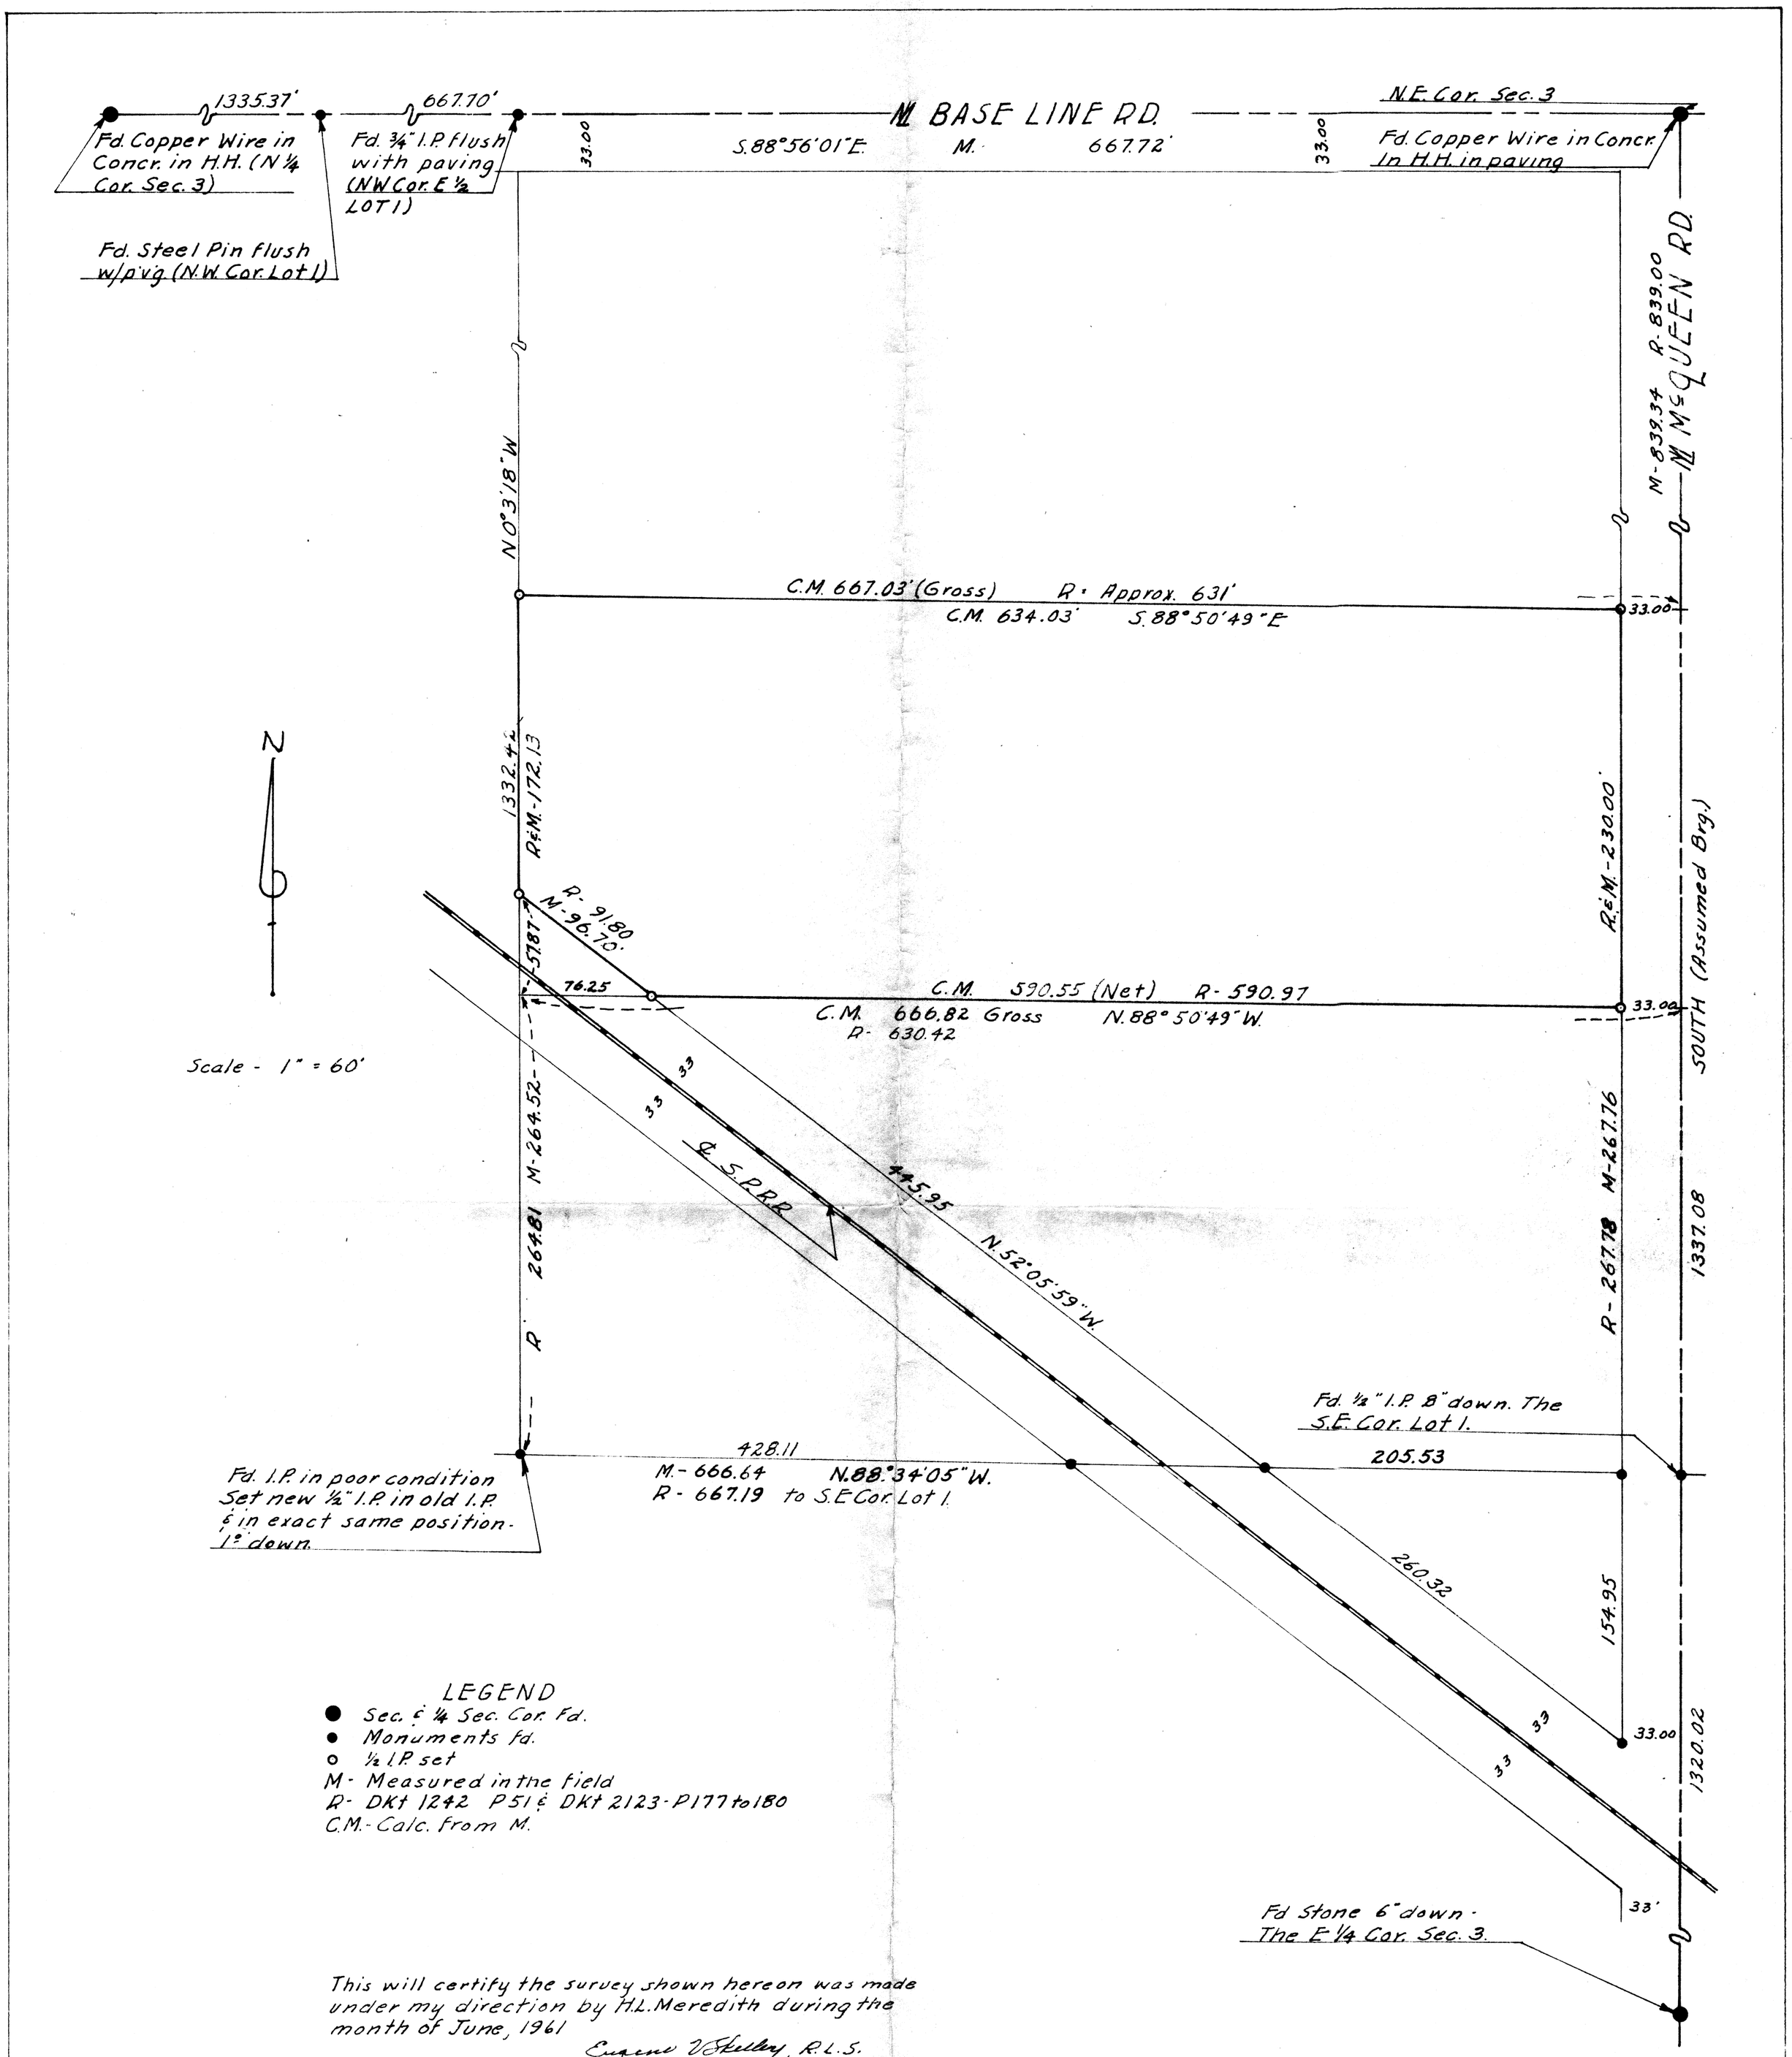

LEGEND

- ● Sec. & 1/4 Sec. Cor. Fd.
- • Monuments fd.
- o 1/2 I.P. set

M - Measured in the field
R - Dkt 1242 P51 & Dkt 2123 - P177 to 180
C.M. - Calc. from M.

This will certify the survey shown hereon was made under my direction by H.L. Meredith during the month of June, 1961

Eugene V. Shelley, R.L.S.

REGISTERED LAND SURVEYOR
CERTIFICATE EXPIRES
EUGENE V. SHELLEY
DEC. 31, 1961
ARIZONA, U.S.A.

DIN # 55281-1/1
APLS

REPORT OF SURVEY
FOR
PACIFIC GUANO COMPANY
Of a parcel of land in the E 1/2, Lot 1, Sec. 3, T.1S., R.5E., G&S.R. B.&M. as described in Dkt 1242, Page 51, M.C.R.

Job No. 61.227

ARIZONA SURVEYING SERVICE