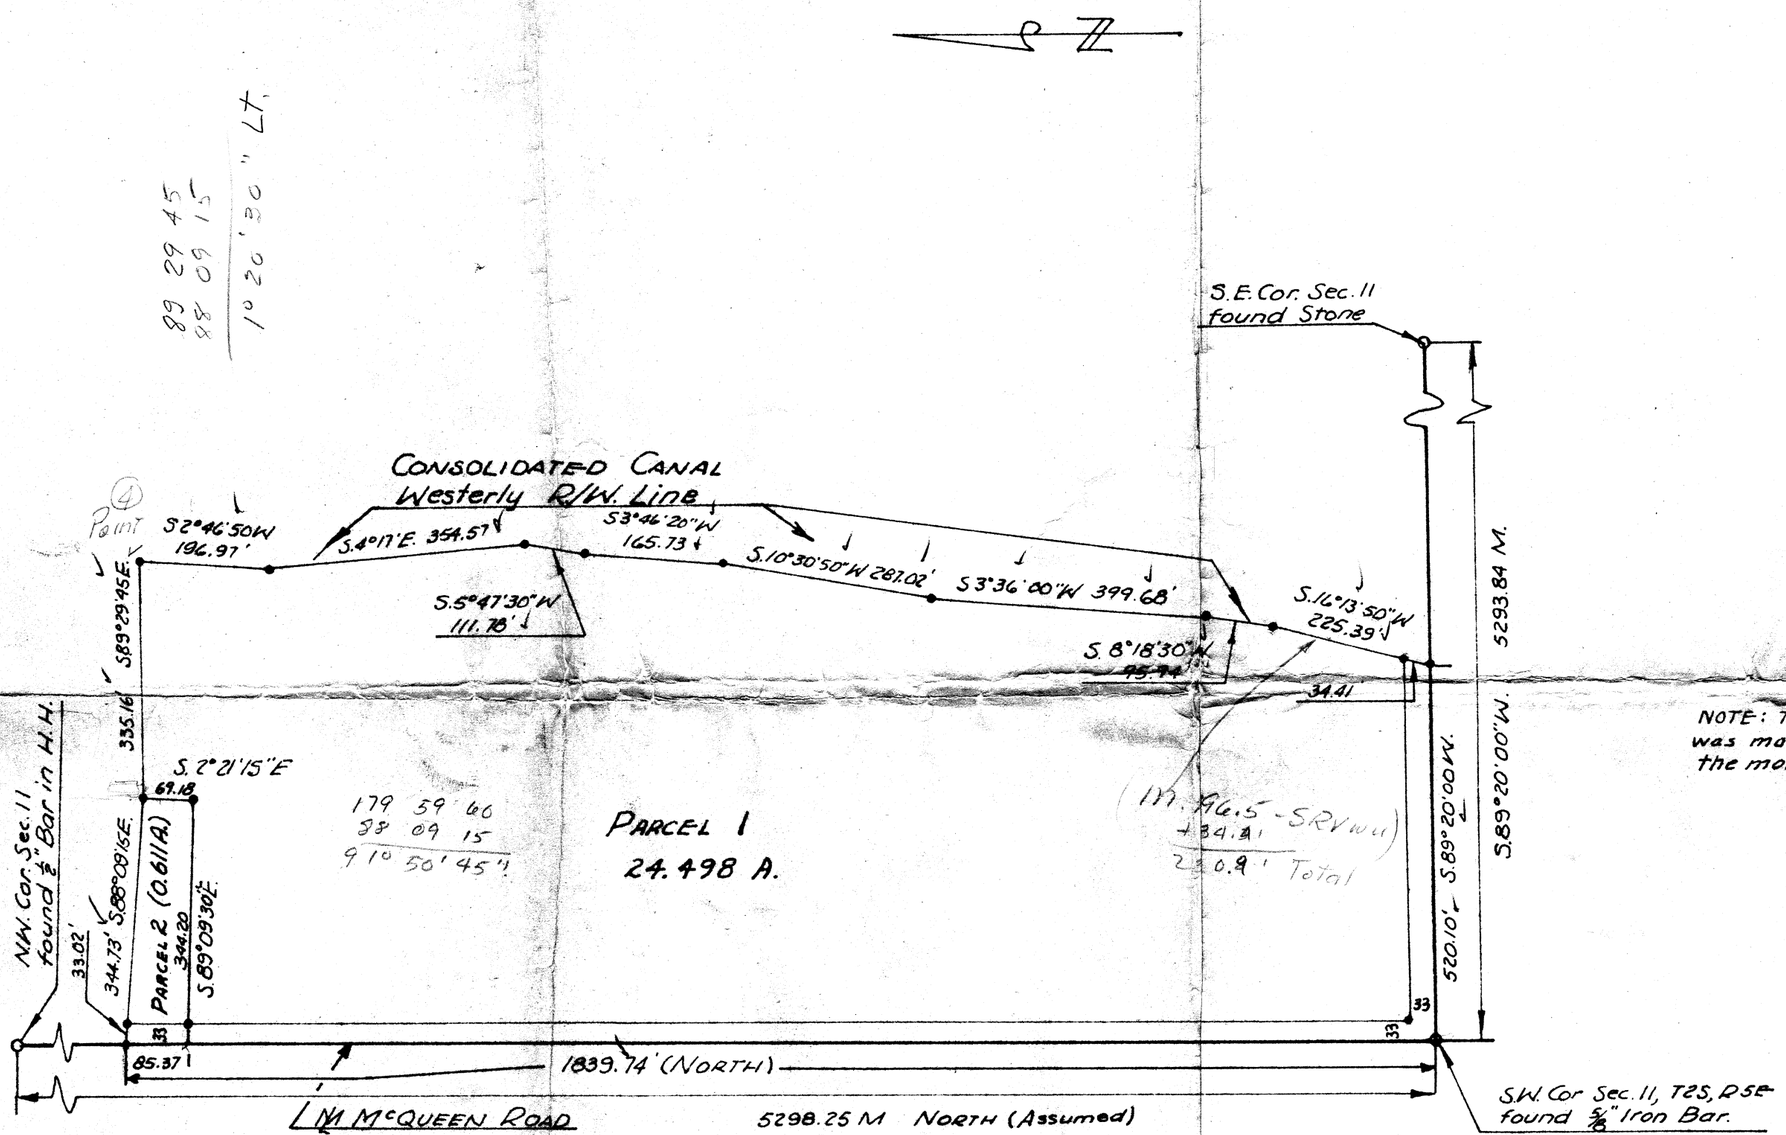

NOTE: This will certify that the survey shown hereon was made by H.L. Meredith under my direction during the month of Jan. 1960.

Eugene V. Skelley, R.L.S.

REGISTERED LAND SURVEYOR
CERTIFICATE EXPIRES
EUGENE V. SKELLEY
DEC. 31, 1962
ARIZONA U.S.A.

25-

5-154 = HG for Lateral

DIN # 55282-1/1
APLS

LEGEND
• Property Corners Set.
33' R.W. for Roadways.

REPORT OF SURVEY
FOR
MR. O.L. CLUFF
Depicting a portion of the S.W. ¼, Sec. 11, T2S, R5E, G.&S.R.B.L.&M.

SURVED BY	H.L.M.	DRAWN BY - H.L.M. & E.V.S.	SCALE - 1" = 200'
CHECKED BY	E.V.S.	CHECKED BY - J.H.S. & E.V.S.	JOB No. - 60-159

ARIZONA SURVEYING SERVICE