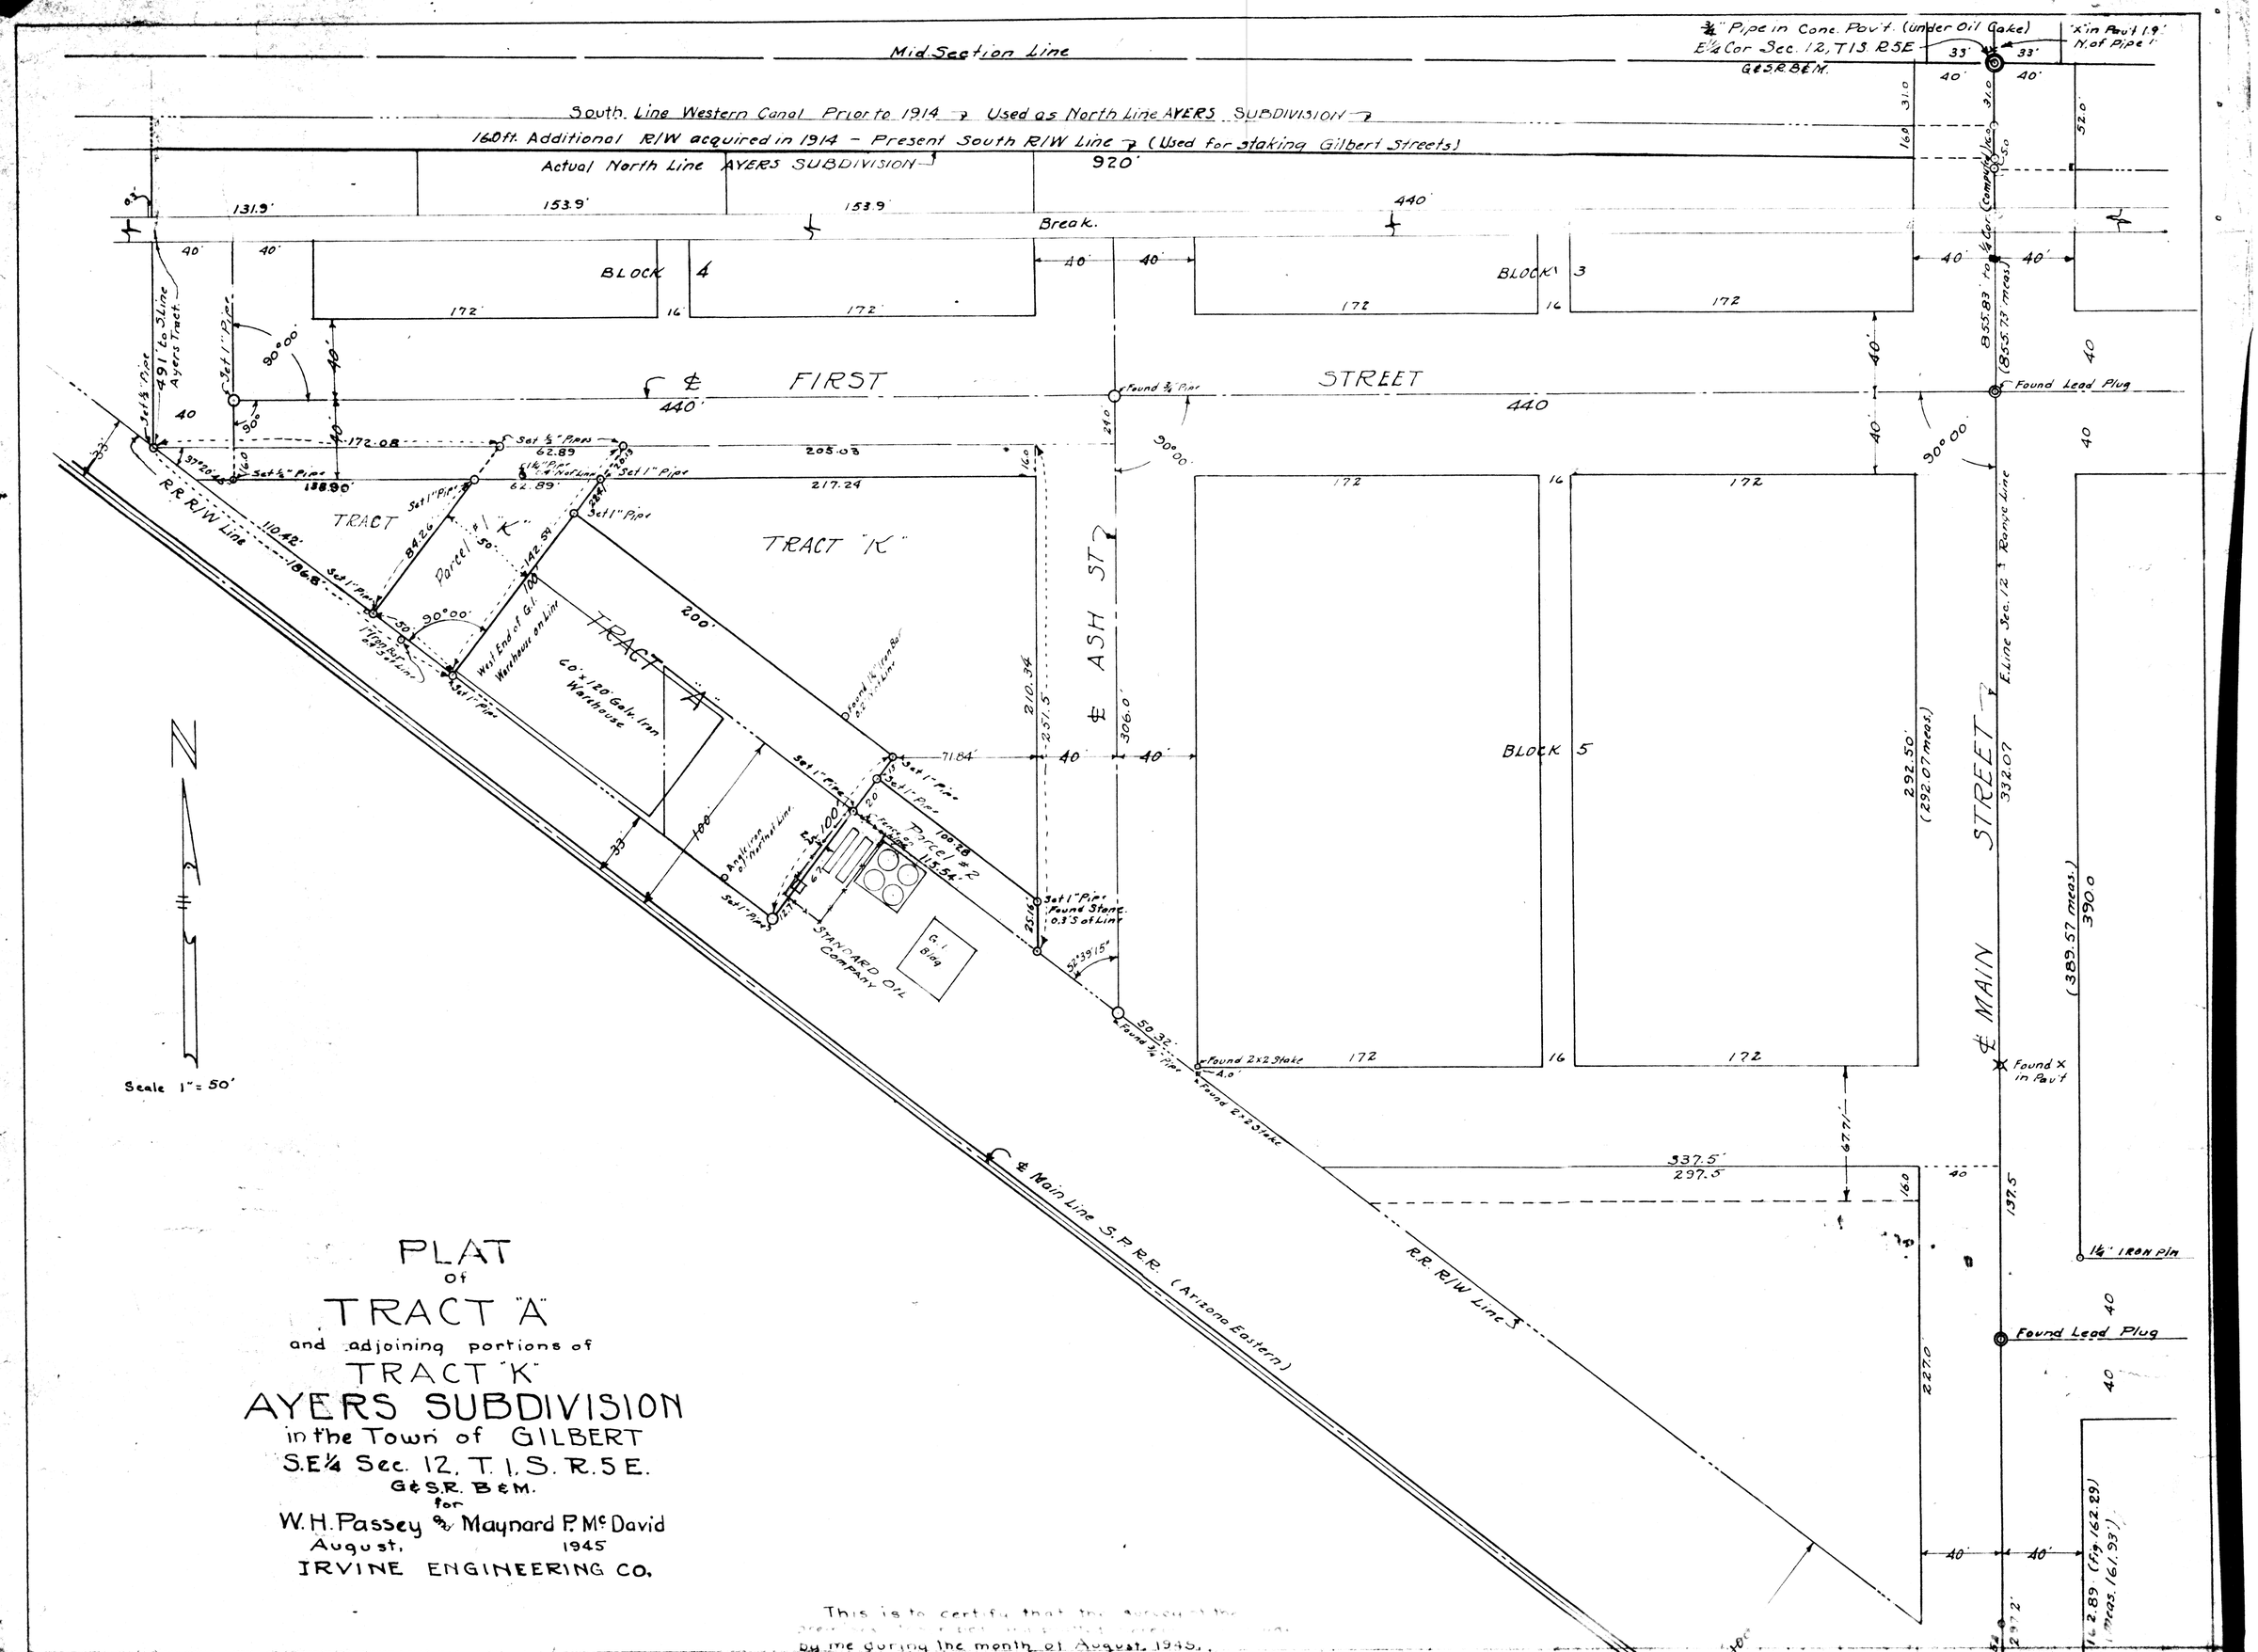

PLAT
of
TRACT "A"
and adjoining portions of
TRACT "K"
AYERS SUBDIVISION
in the Town of GILBERT
S.E¼ Sec. 12, T. 1, S. R. 5 E.
G&S.R. B&M.
for
W. H. Passey & Maynard P. Mc David
August, 1945
IRVINE ENGINEERING CO.

This is to certify that the survey of the premises shown on this plat was made by me during the month of August, 1945.

Registered Engineer
IRVINE ENGINEERING CO.

STATE OF ARIZONA
COUNTY OF MARICOPA } S.S.

KNOW ALL MEN BY THESE PRESENTS: that WHEREAS there exist certain discrepancies and inconsistancies between the Plat of the GILBERT TOWNSITE, recorded in Book 7 of Maps at Page 13, thereof, and the Plat of the AYERS SUBDIVISION recorded in Book 8 of Maps at Page 17 thereof in the Office of the County Recorder, Maricopa County, Arizona. THERFORE W. H. Passey and Maynard P. Mc David, owners of that certain property known as TRACT "A", AYERS SUBDIVISION, have caused said TRACT "A" to be surveyed and platted and hereby publish this Plat as and for the Plat of said TRACT "A", AYERS SUBDIVISION.

IN WITNESS WHEREOF, W. H. Passey and Maynard P. Mc David have hereunto affixed their signatures, this _____ day of August 1945.

_____

STATE OF ARIZONA
COUNTY OF MARICOPA } S.S.

_____

On the _____ day August, 1945, before me, the undersigned officer, personally appeared W. H. Passey and Maynard P. Mc David, known to me to be the persons whos names are subscribed to the above instrument and acknowledged that they executed the same for the purpose herein contained.
IN WITNESS WHEREOF I have set my hand and Official Seal.

My Commission Expires _____ 194 _____ NOTARY PUBLIC.

DIN #55283-1/1
APLS

Sec. 12, 1S-5E