REPORT OF SURVEY AND SITE PLAN

OF

The West 120 Feet Of The South 140 Feet Of Tract "B" Of The Thunderbird Estates Unit 1 Subdn, Bk 110, Maps, P.45, M.C.R.

FOR

THE CIRCLE K CORP

2810 W. CAMELBACK ROAD
PHOENIX, ARIZONA

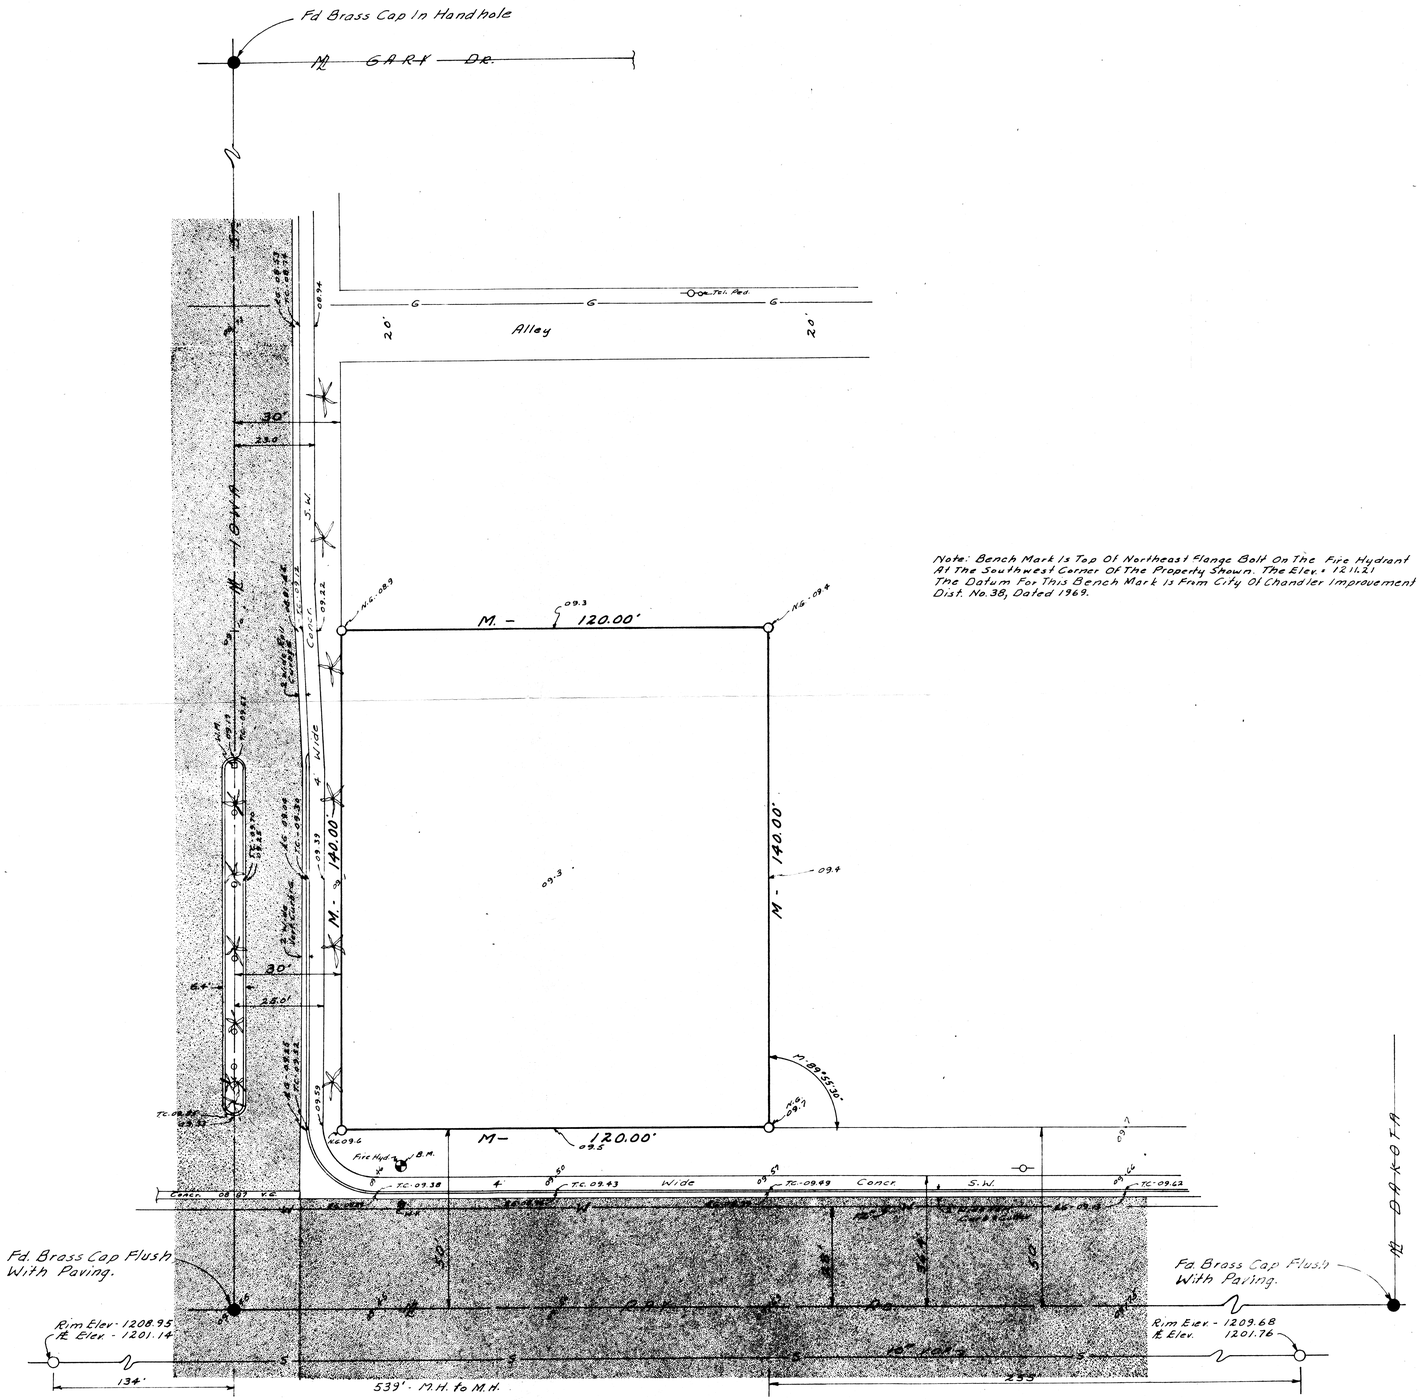

Note: Bench Mark Is Top Of Northeast Flange Bolt On The Fire Hydrant At The Southwest Corner Of The Property Shown. The Elev. = 1211.21 The Datum For This Bench Mark Is From City Of Chandler Improvement Dist. No. 38, Dated 1969.

N

Scale: 1" = 20'

LEGEND

- = Asphaltic Concrete Paving
- ● = Monument Found
- ● = Iron Pipe or Iron Bar Found
- ○ = 1/2" I.D. Iron Pipe Tagged L.S. 1681 Set This Survey
- R = M.C.R. and/or Description Furnished by Circle K Corp
- CR = Calculated From R
- M = Measured In Field
- CM = Calculated From M
- -○- = Power Pole
- -●- = Telephone Pole
- -●- = Power & Telephone Pole
- —S— = Sanitary Sewer Line
- —W— = Water Line
- —G— = Gas Line
- ⊗ = Valve
- ←-←- = Center line Drainage
- —T— = Underground Telephone Cable
- B.C. = Brass Cap
- H.H. = Handhole
- C.P. = Concrete Pipe
- —○— = Water Meter
- —△— = Sewer Cleanout
- 09.57 = Elev to read 1209.57
- = Underground Irrigation Sprinkler Head
- = Street Light Pole
- ○ = Flood Light On Median.
- = 20" dia Ornamental Palm Tree 15' High

CERTIFICATION: This will certify that the survey shown hereon was done under my supervision during the month of October, 1971.

DIN # 55284-1/1
APLS

Eugene V. Kelley
10/18/71

ARIZONA SURVEYING SERVICE
5704 N. 27th AVENUE, PHOENIX, ARIZONA
Drawing No. E.P.L.-71-8664, PH: 277-3904