EXTRACT OF DEED: JUNE 1, 1912. MESA IMPROVEMENT CO. TO THE ARIZONA EASTERN RAILROAD CO.
(3:58 P.M. RECORDED OCT. 14, 1912 in Bk. 101, p.257)

"(b) BEGINNING AT A POINT WHERE THE CENTER LINE OF THE SAID ARIZONA EASTERN RAILROAD INTERSECTS THE SOUTH LINE OF SECTION 27, T.1 S., R.5E., OF G.&S.R.B.&M.; SAID POINT BEING AT ENGINEERING STATION 294+30.0 AND BEING 1324.35', MORE OR LESS; EASTERLY FROM THE S.W. CORNER OF SAID SECTION 27; THENCE WESTERLY ALONG SAID SECTION LINE 75.13'; THENCE NORTHERLY AND PARALLEL WITH THE WEST LINE OF SAID SECTION 27, 625'; THENCE EASTERLY PARALLEL WITH THE SOUTH LINE OF SAID SECTION 27, 232.3'; THENCE SOUTHERLY 625' TO A POINT ON THE SOUTH LINE OF SAID SECTION 27; THENCE WESTERLY ALONG THE SOUTH LINE OF SAID SECTION 27, A DISTANCE OF 152.87' TO THE POINT OF BEGINNING; THE ABOVE DESCRIBED AREA CONTAINING 3.302 ACRES, MORE OR LESS."

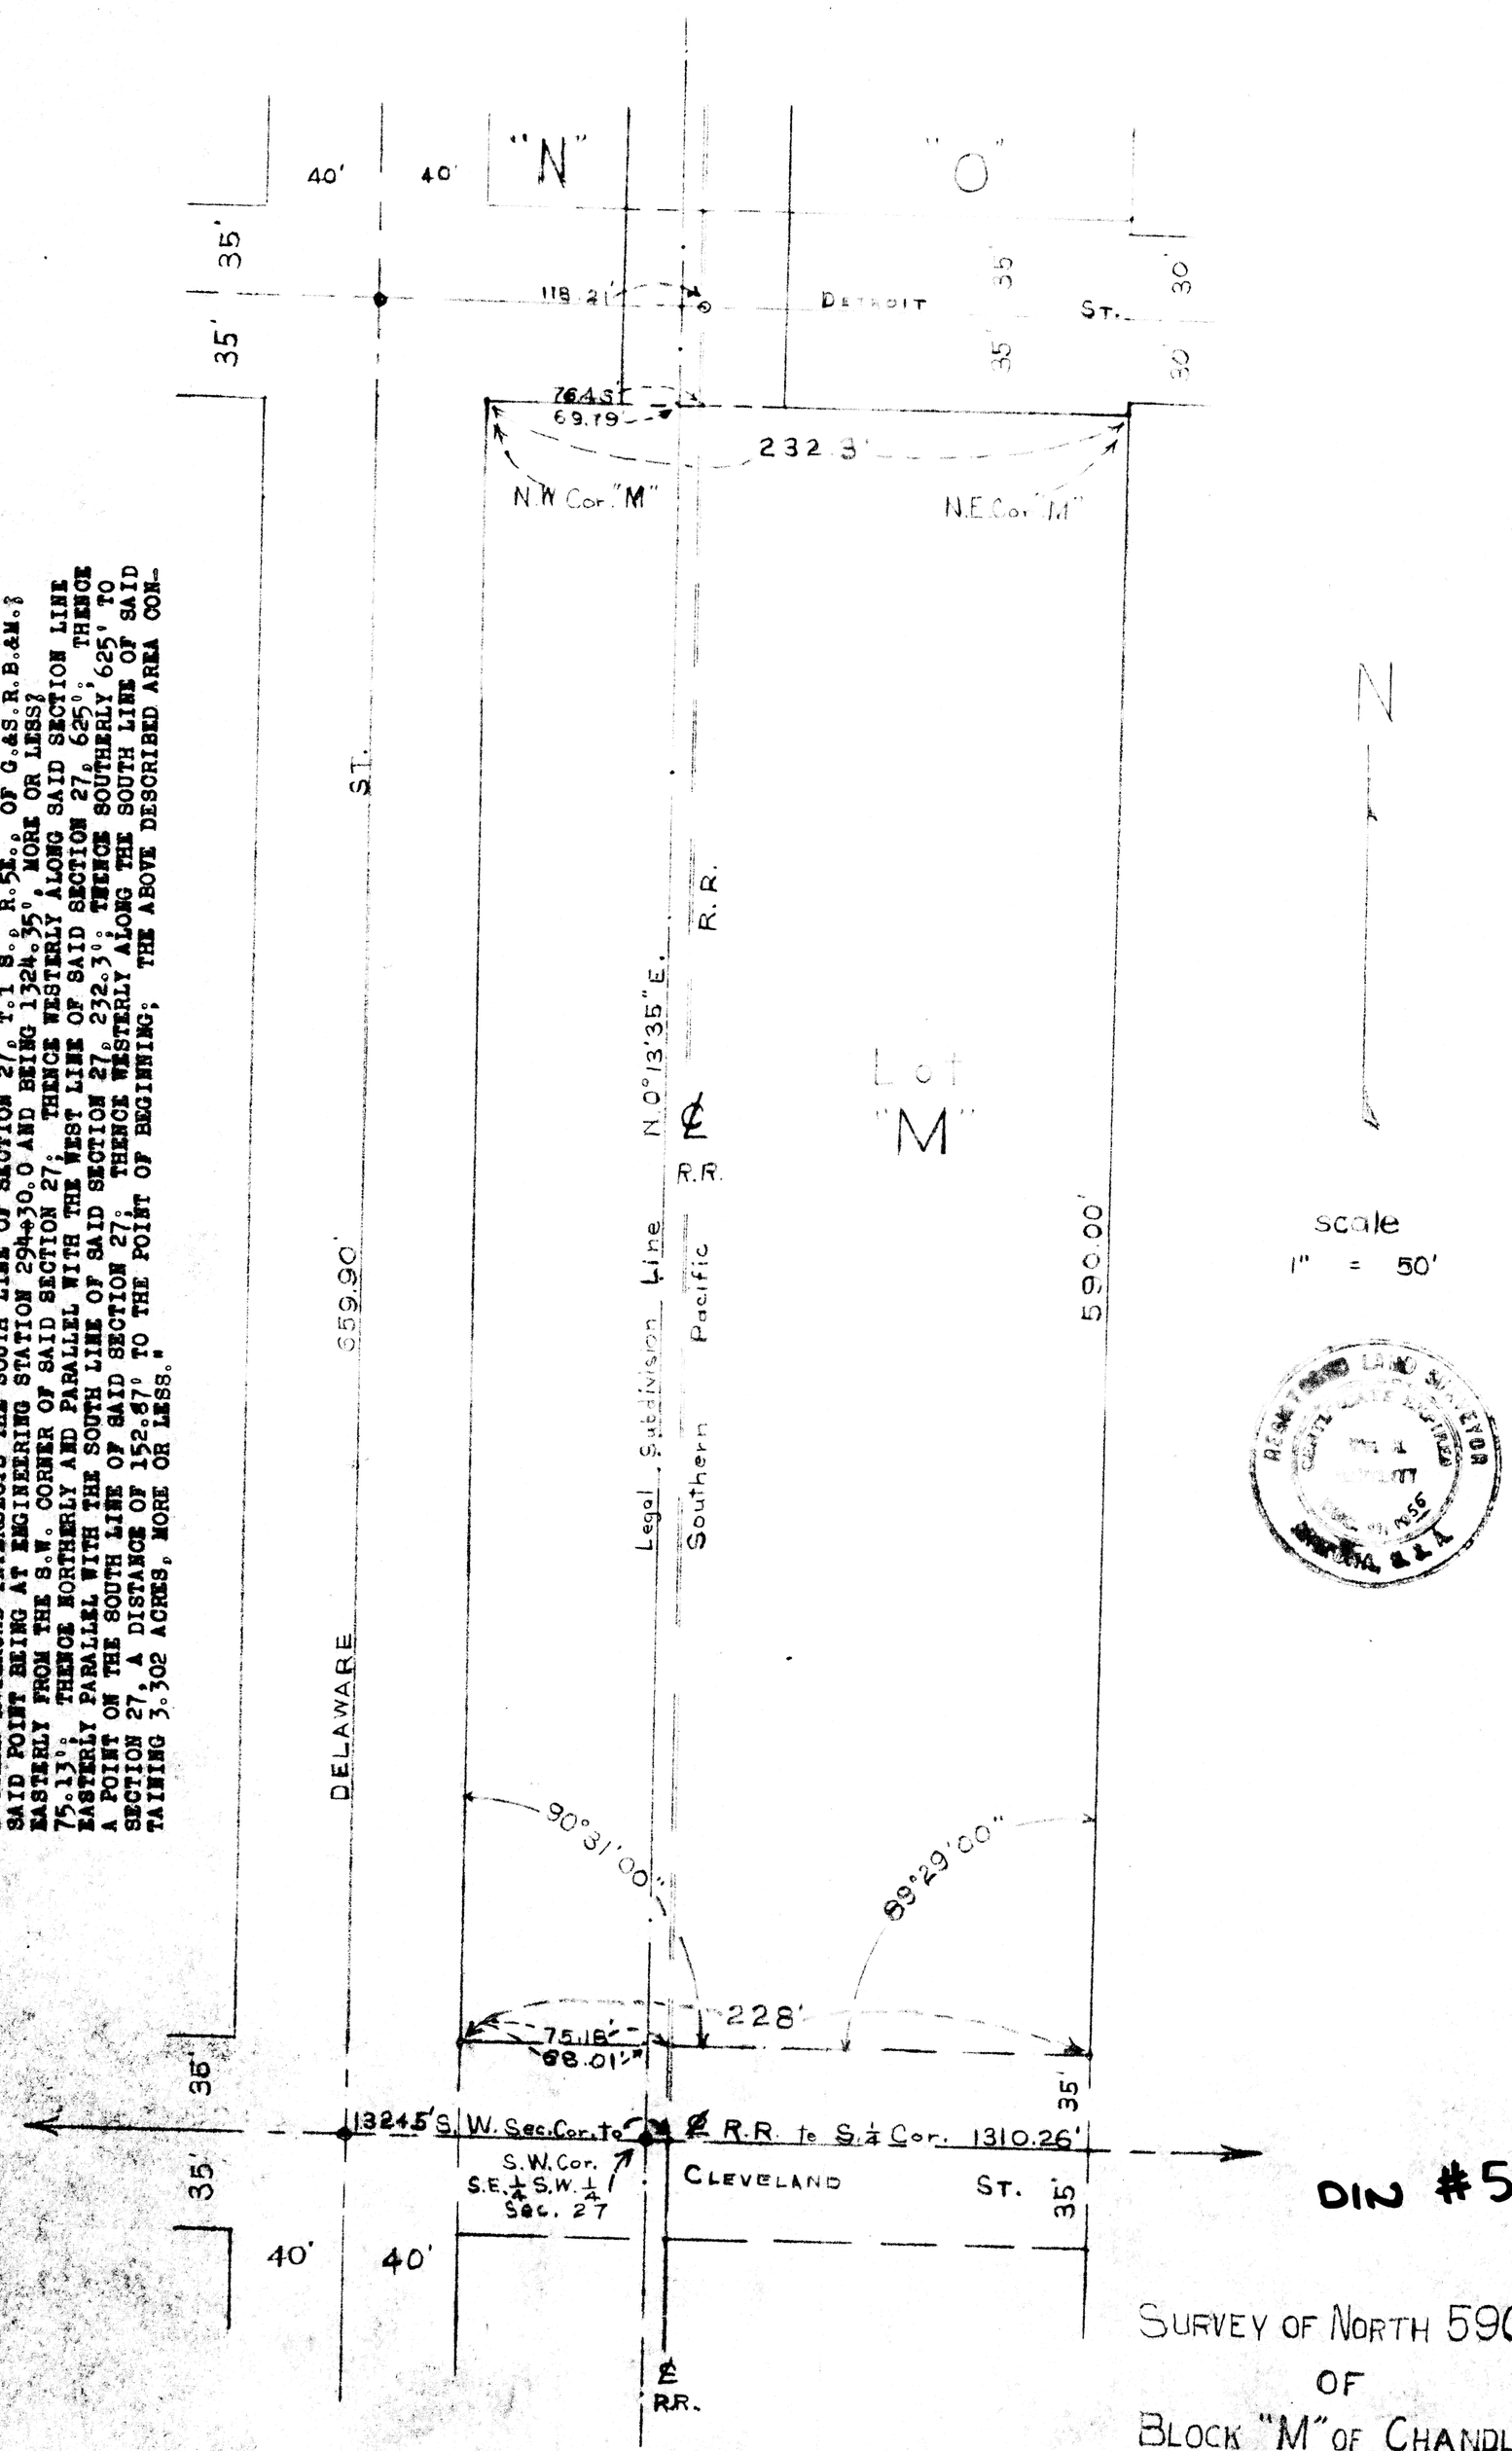


DIN #55285-1/1
APLS

SURVEY OF NORTH 590 FT.
OF
BLOCK "M" OF CHANDLER
IN S.W. ¼ OF SEC. 27, T.1S.
~R.5E. G&S.R.B&M.
MARICOPA CO., ARIZONA
BY BARTLETT ENGINEERING CO.
31 SOUTH 1ST AVE., PHOENIX, ARIZ.
AUG. 27, 1955.