RESULTS OF SURVEY

Lot 2 of Polo Verde Industrial Park, recorded in Book 105, of Maps, Page 31, MCR, and located in the NW 1/4 Section 28, T1N, R4E, G&SRB&M, Maricopa County, Arizona

FOR

William Lyon Development Company

CLOUSE ENGINEERING, INC.
ENGINEERS SURVEYORS
PHOENIX ARIZONA
JOB NO 700710

CERTIFICATE

This is to certify that the survey of the premises described and plotted hereon were made under my direction during the month of July, 1970.

REGISTERED ENGINEER

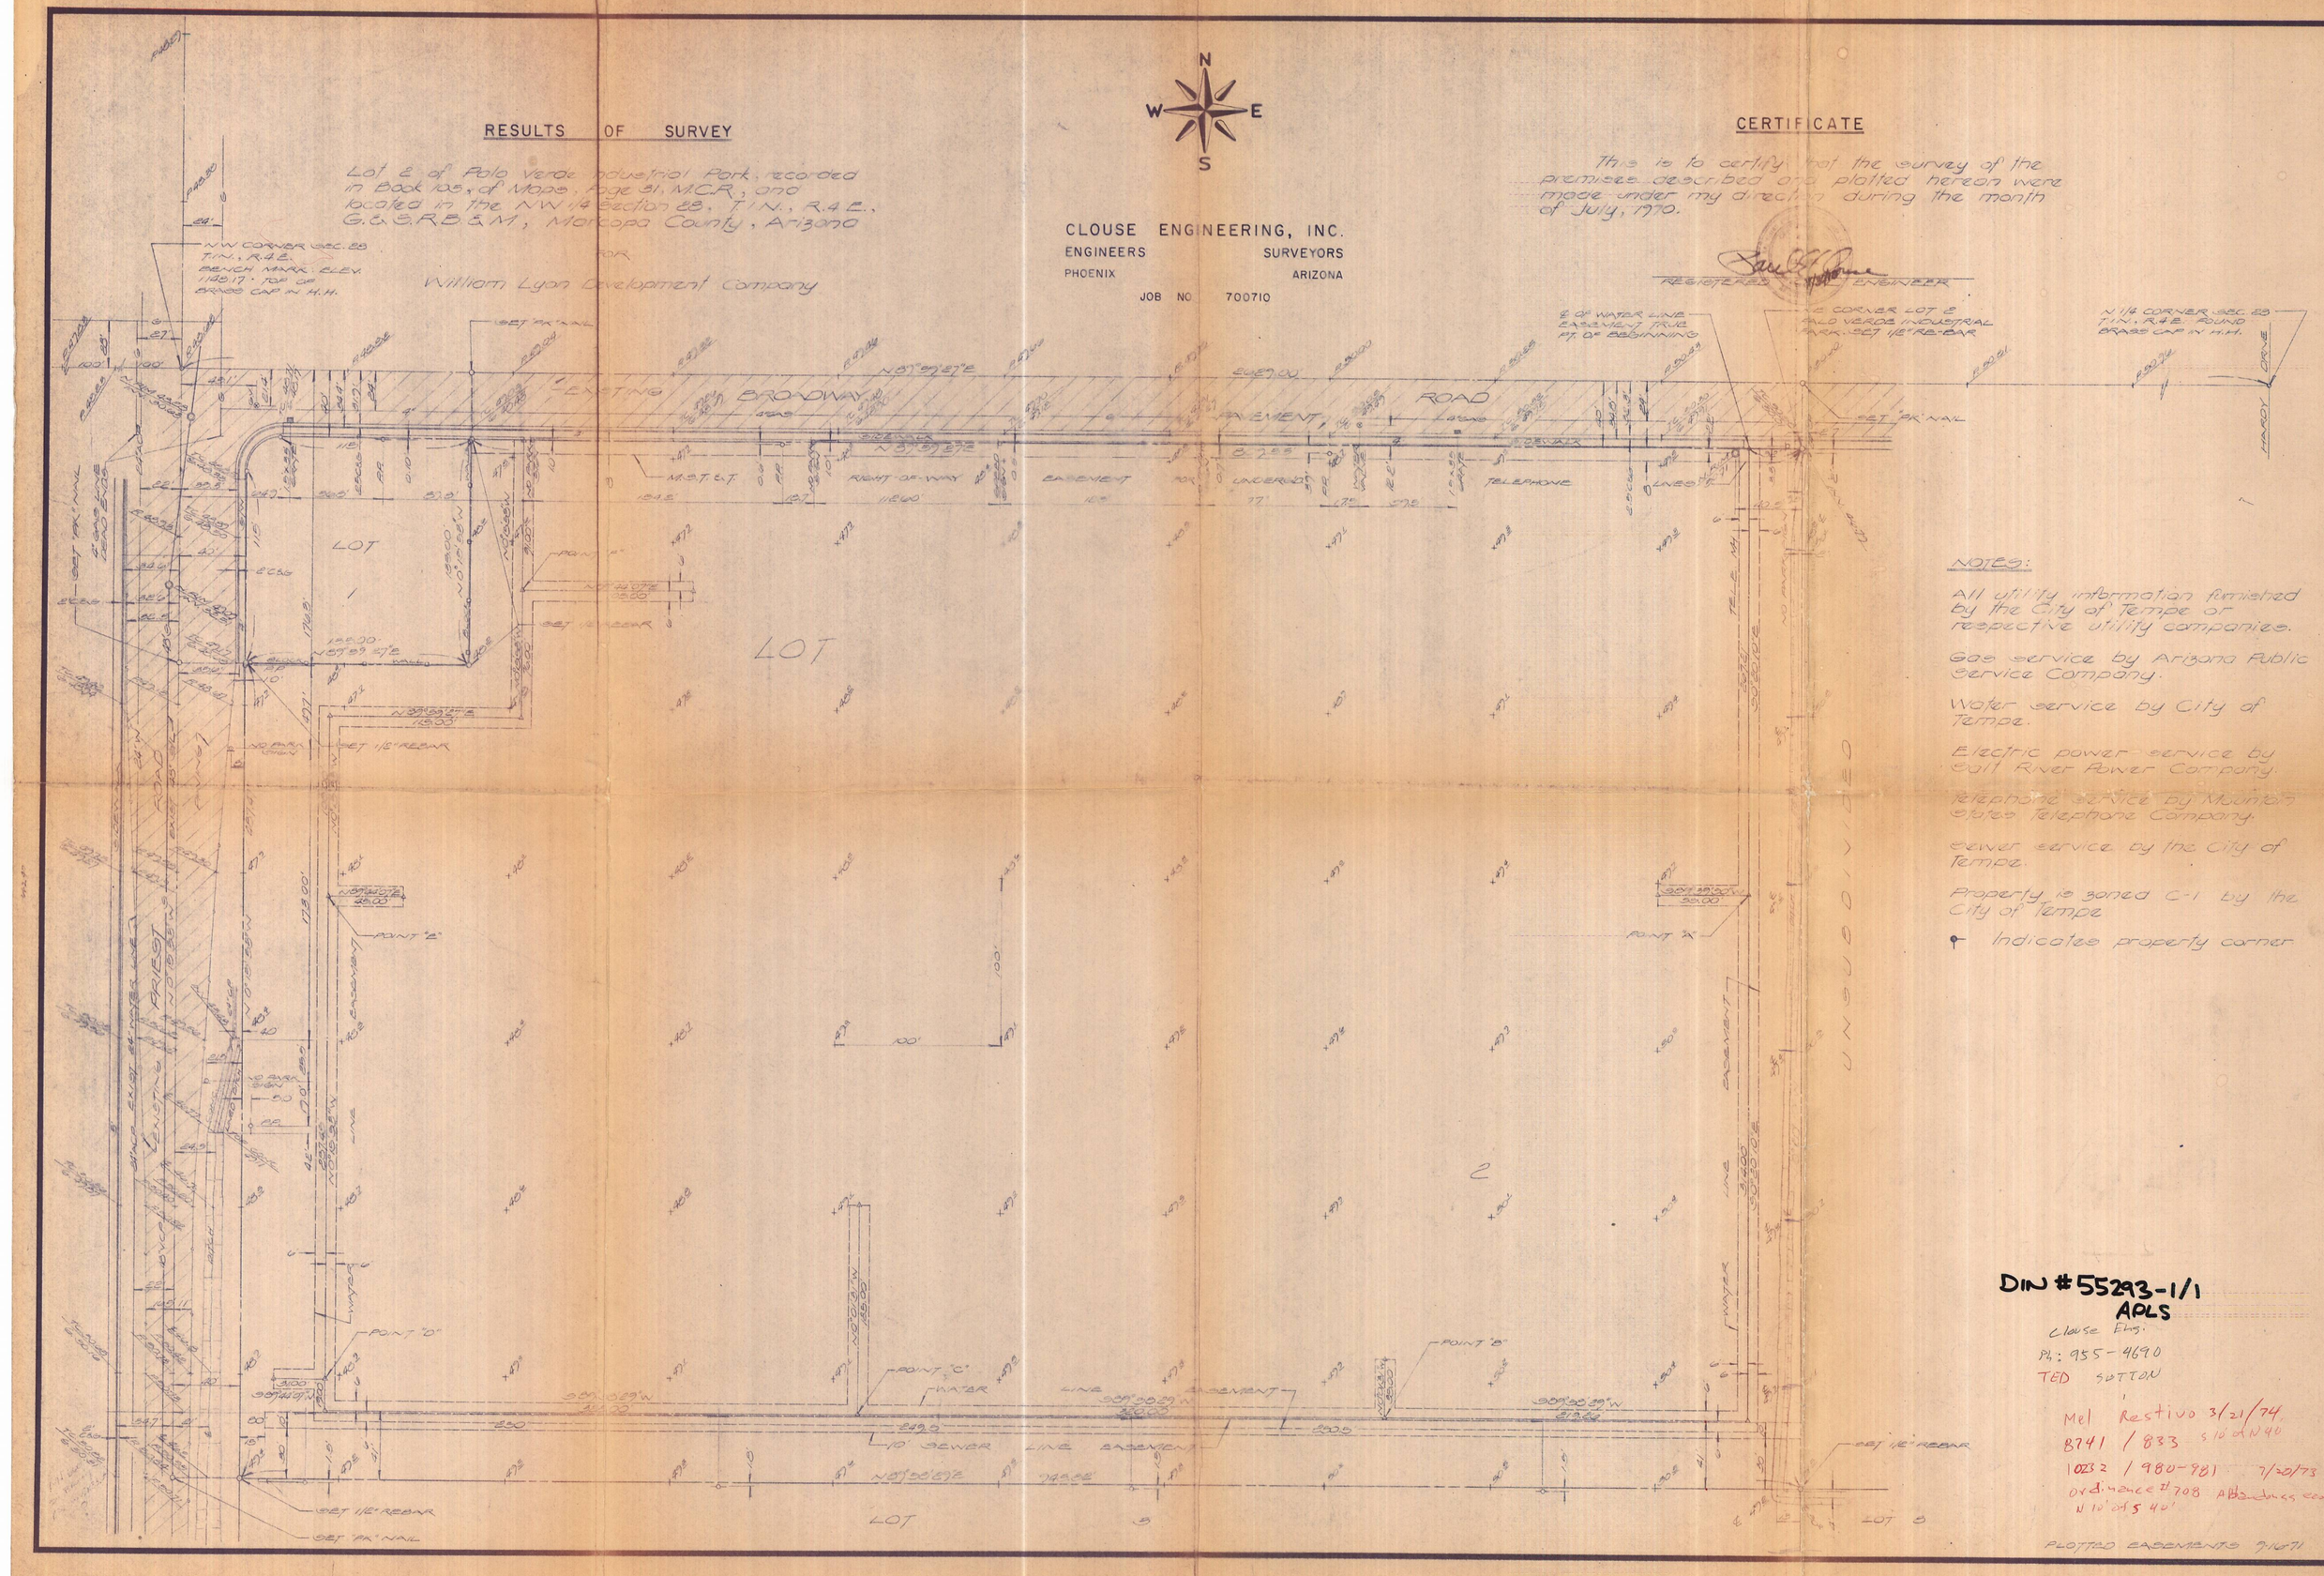

NOTES:

All utility information furnished by the City of Tempe or respective utility companies.

Gas service by Arizona Public Service Company.

Water service by City of Tempe.

Electric power service by Salt River Power Company.

Telephone service by Mountain States Telephone Company.

Sewer service by the City of Tempe.

Property is zoned C-1 by the City of Tempe

Indicates property corner

DIN #55293-1/1
APLS
Clouse Eng.
Ph: 955-9690
TED SUTTON

Mel Restivo 3/21/74
8741 / 833 S10' of N40
10232 / 980-981 7/20/73
Ordinance #708 Abandonment
N 10' of S 40'