CERTIFIED SURVEY

at

EARLL & MILLER

LOTS 1 & 2, BLOCK 14
SECURITY ACRES AMENDED
BOOK 8, PAGE 59 OF MAPS.

for

NATIONAL COMMUNITY BUILDERS

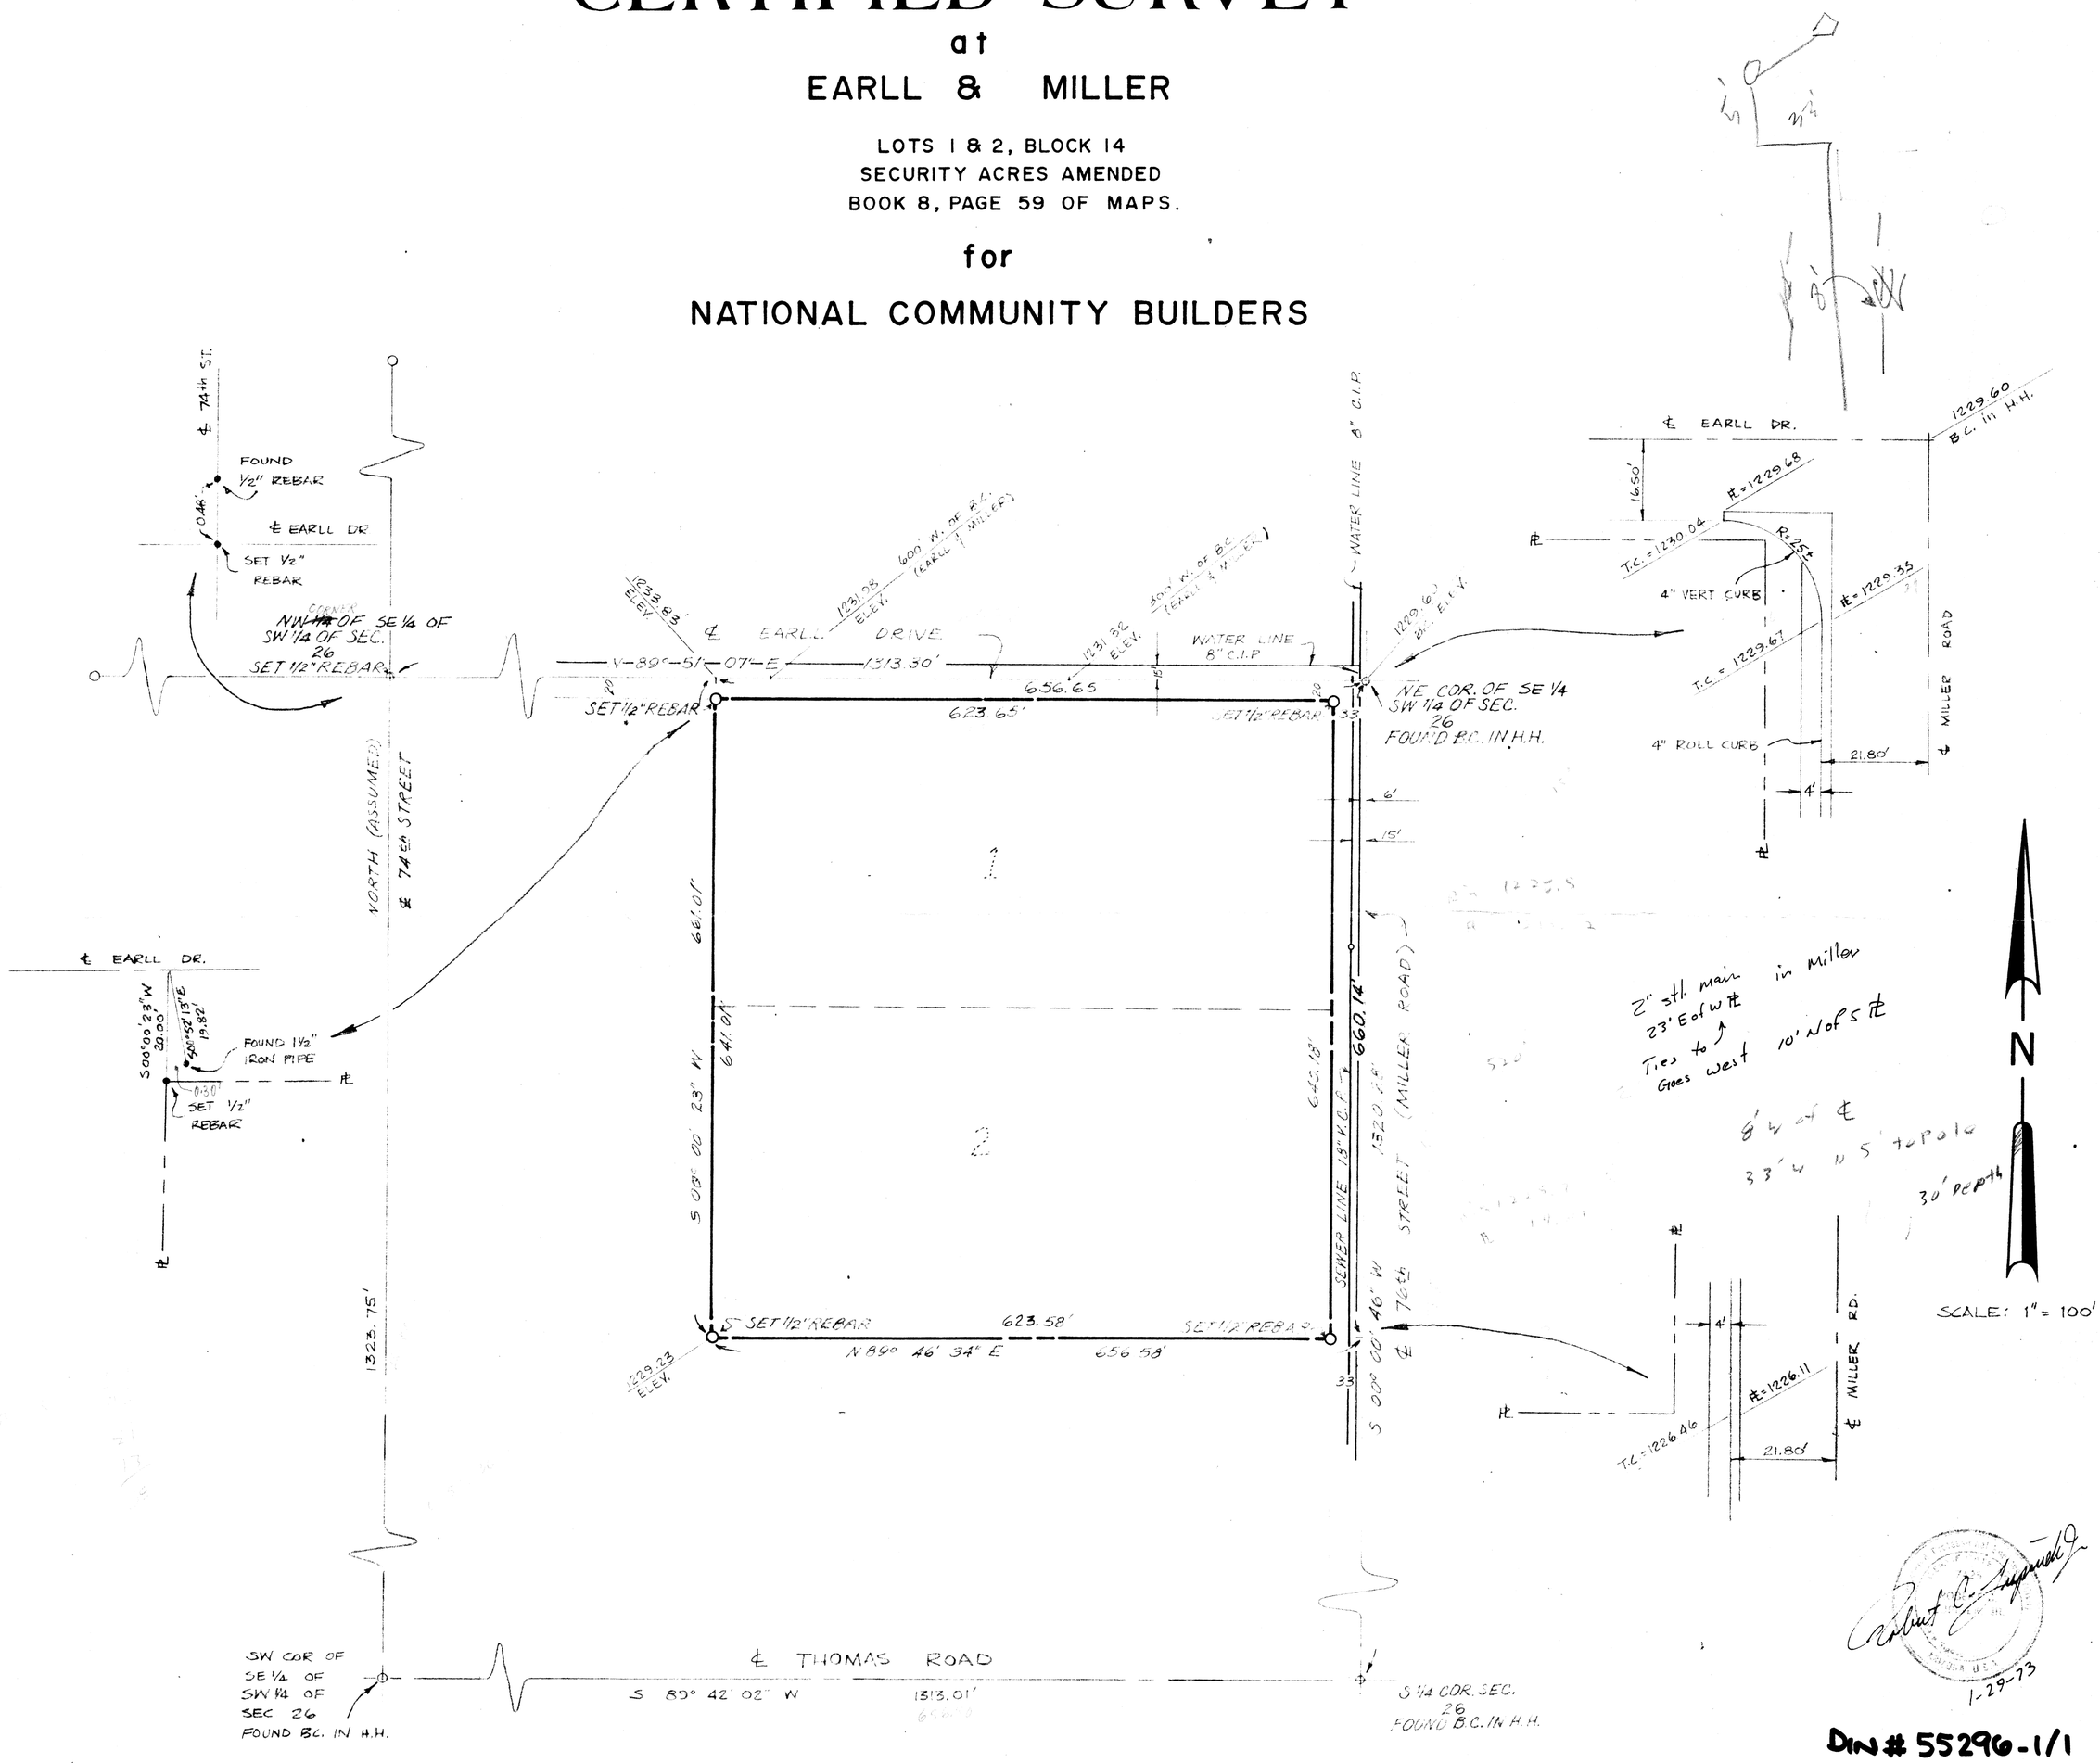

1-29-73

DIN # 55296-1/1
APLS

NOTES:
1. THIS PLOT CONTAINS 9.17 ACRES MORE OR LESS.
2. BENCH MARK: B.C. IN HAND HOLE @ MILLER RD. & OSBORNE RD. ELEV. = 1234.03

LUPINEK & RINGWALD, LTD. AREA 602 6907 E. THOMAS RD. SCOTTSDALE, AZ. 947-2451	
PROJECT NO. 73-131	WORK ORDER NO. 091
CERTIFIED SURVEY AT EARLL & MILLER	
DESIGNED BY	DRAFTED BY C.E.S.
REVISED	DATE 1-29-73
REVISED	SHEET 1 OF 1