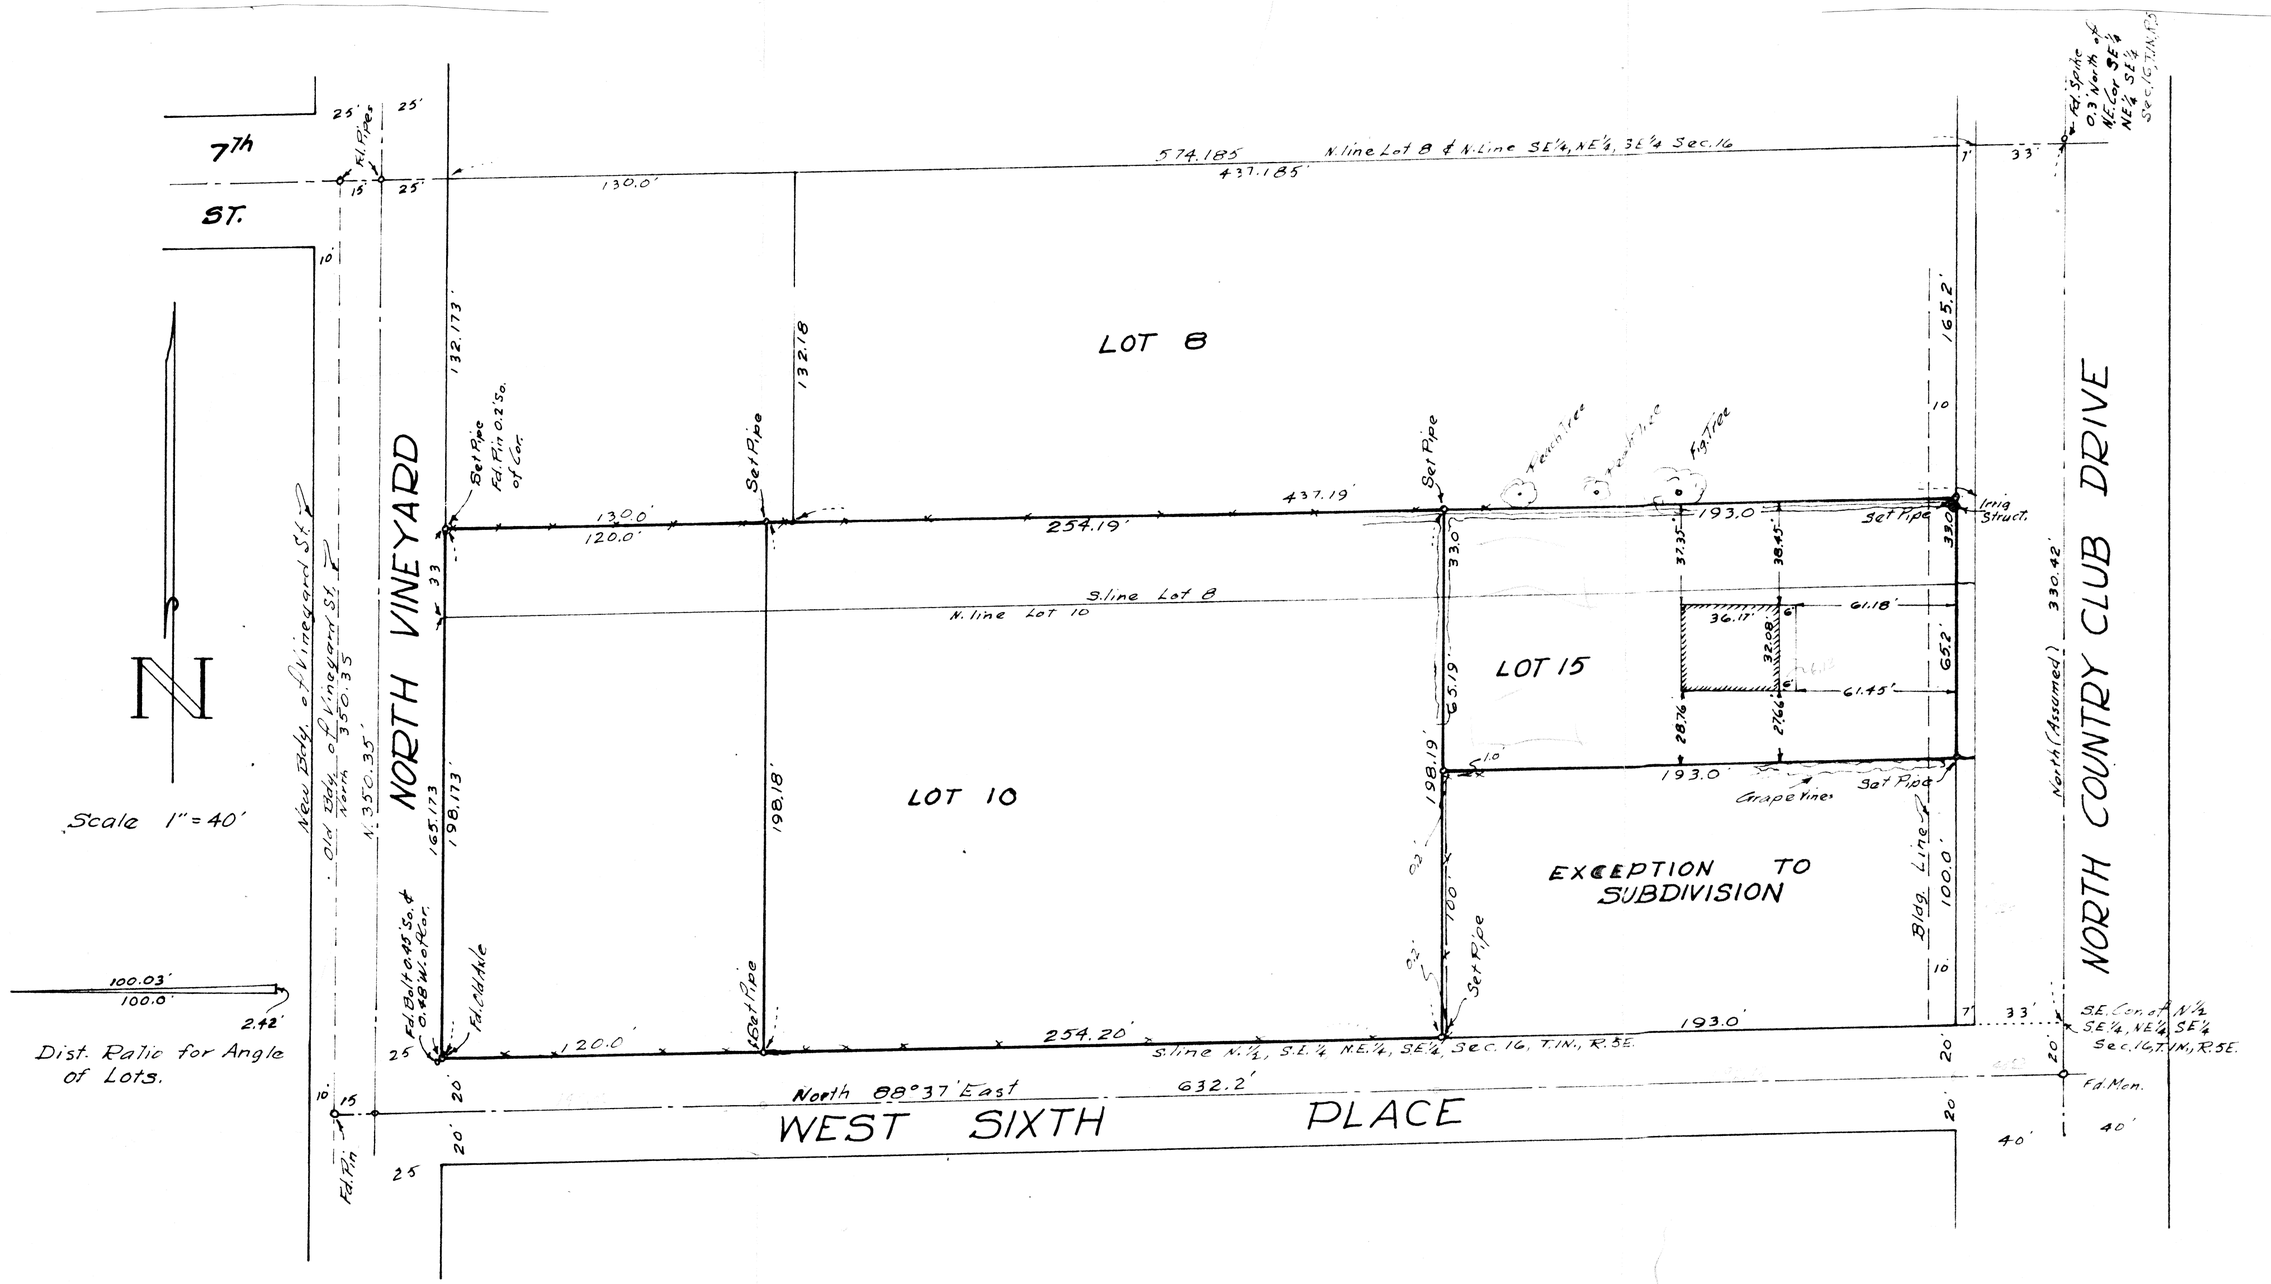

RESULTS OF A SURVEY
of
The following described portions of Findley Acres, in the City of Mesa, Arizona:

Parcel 1 - Lot 15 Findley Acres, Ex. the East 7.0' thereof and the West 193.0' of the East 200.0' of the South 33.0' of Lot 8, Findley Acres.

Parcel 2 - The South 33.0' of Lot 8, Except the East 200.0' and the West 120.0' thereof and Lot 10, Except the West 120.0' thereof all in Findley Acres, City of Mesa.

Parcel 3 - The West 120.0' of the South 33.0' of Lot 8 and the West 120.0' of Lot 10, Findley Acres, City of Mesa.

Surveyed under my hand and direction during the month of August, 1959.

George A. Kirk

Registered Land Surveyor

DIN #55297-1/1
APLS

MESA LAND SURVEYING CO.
I9-1A