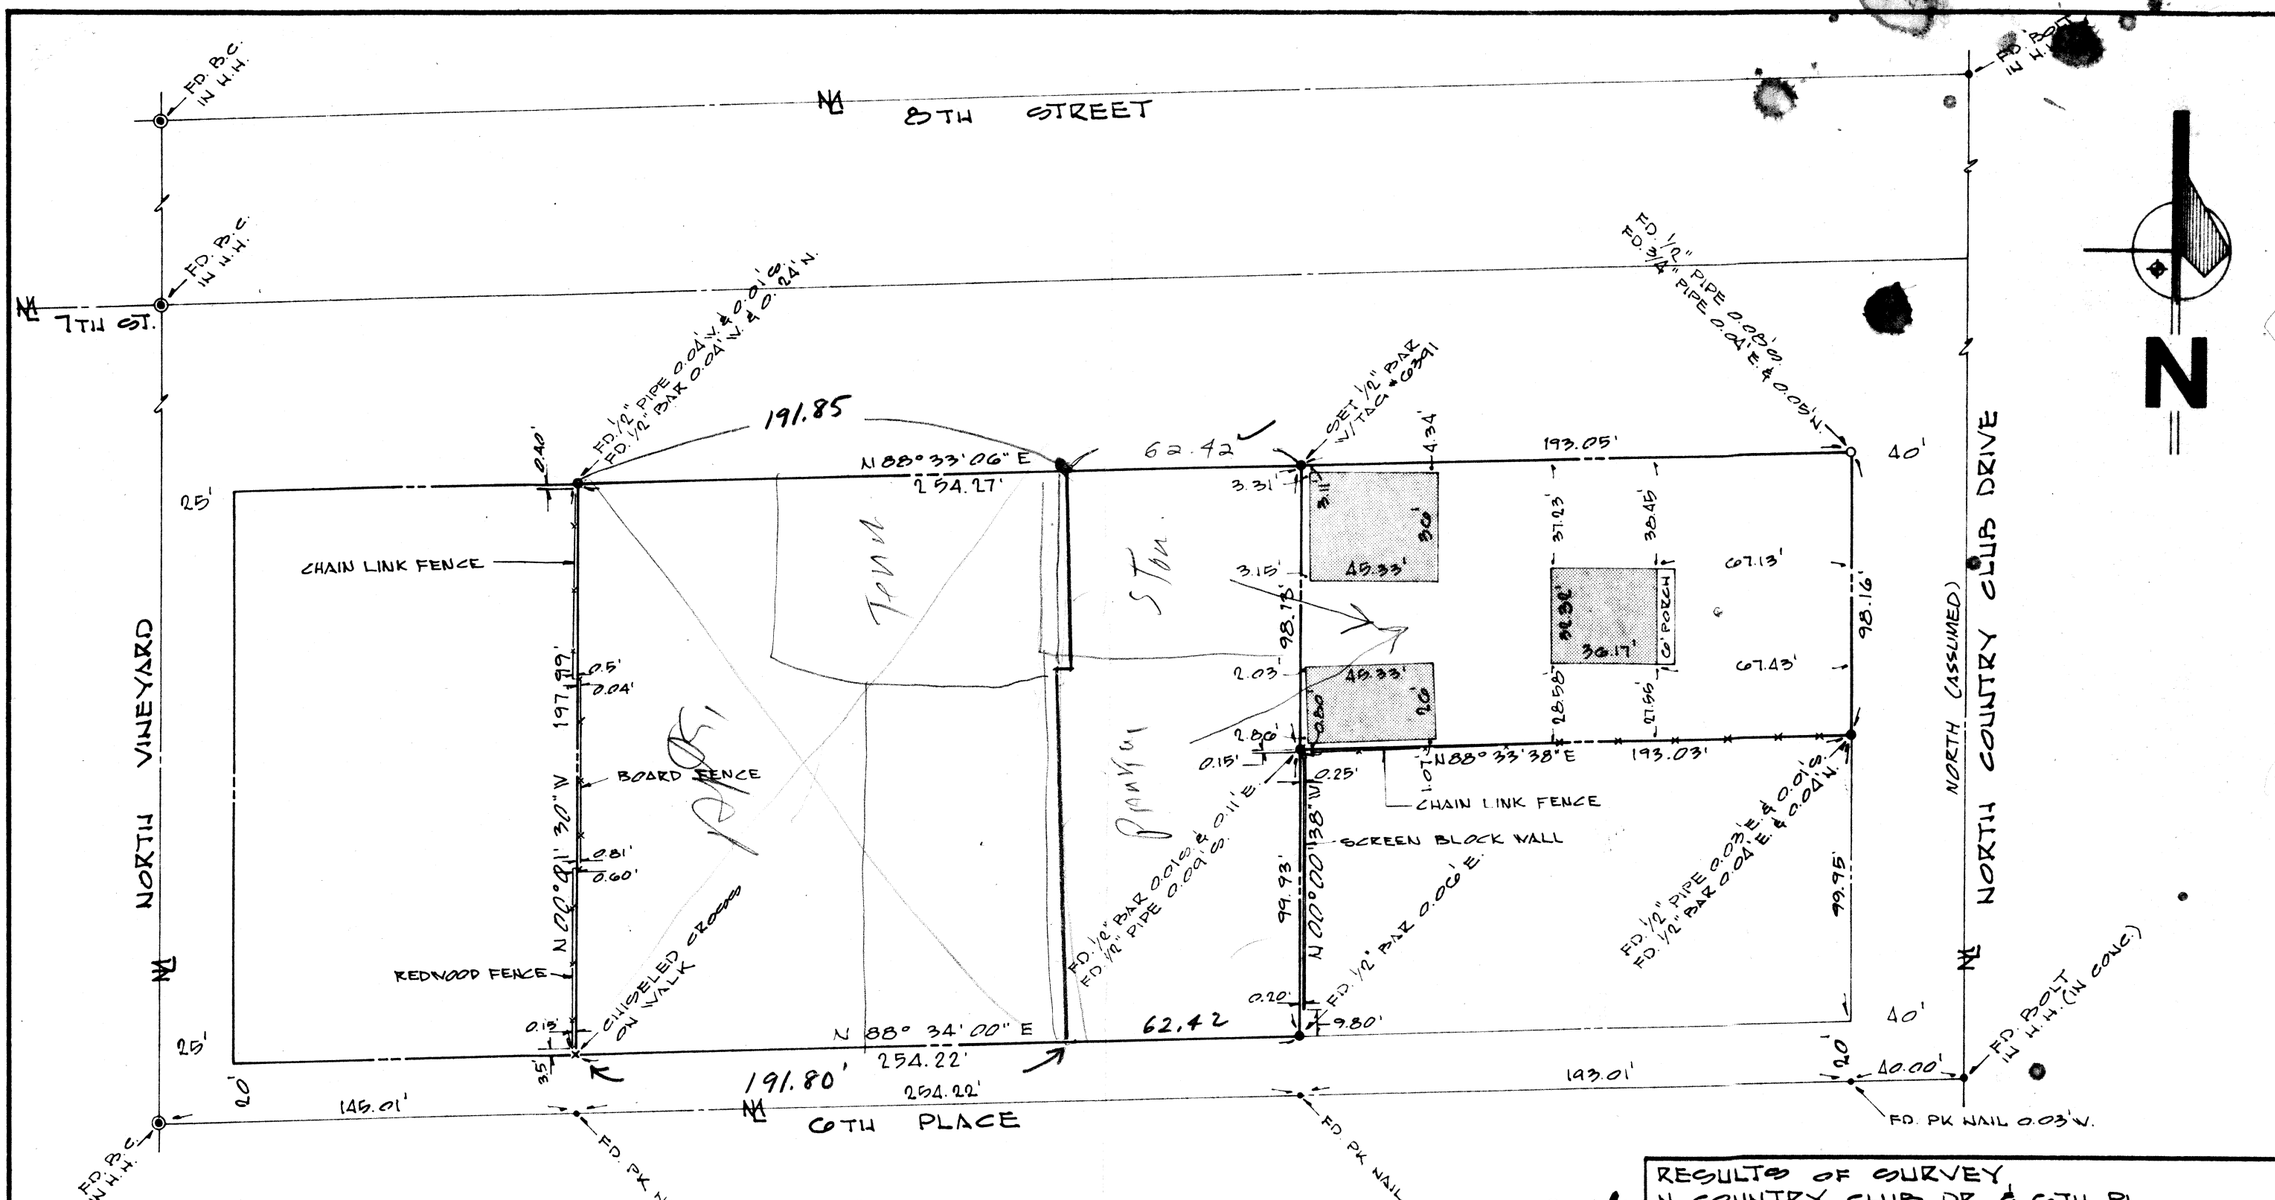

CERTIFICATE

I CERTIFY BY MY SEAL AND SIGNATURE HEREON THAT THE SURVEY OF THE PROPERTY HEREIN SHOWN WAS PERFORMED UNDER MY DIRECTION DURING THE MONTH OF APRIL, 1973. ALL CORNERS WERE FOUND OR SET AS SHOWN.

Robert R. Johnson 5-4-73

DIN # 55298-1/1
APLS

RESULTS OF SURVEY N. COUNTRY CLUB DR. & 6TH PL. MESA, ARIZONA	SCALE 1" = 50'	DRAWN BY B. SAWICKI APPROVED BY
TITLE JOE MASTRONI		
DATE 4/17/73	DRAWING NUMBER 373-8	ASSOCIATED ENGINEERS Civil Consultants Phoenix Arizona