TOPOGRAPHICAL SURVEY & PLOT PLAN OF

LEGAL DESCRIPTION

LOT 7 OF LAS SOMBRAS II, AS RECORDED IN BOOK 210, PAGE 29 MARICOPA COUNTY RECORDS, BEING PART OF THE NE 1/4 OF SECTION 23, T3N, R4E, G&SRB&M, MARICOPA COUNTY, ARIZONA

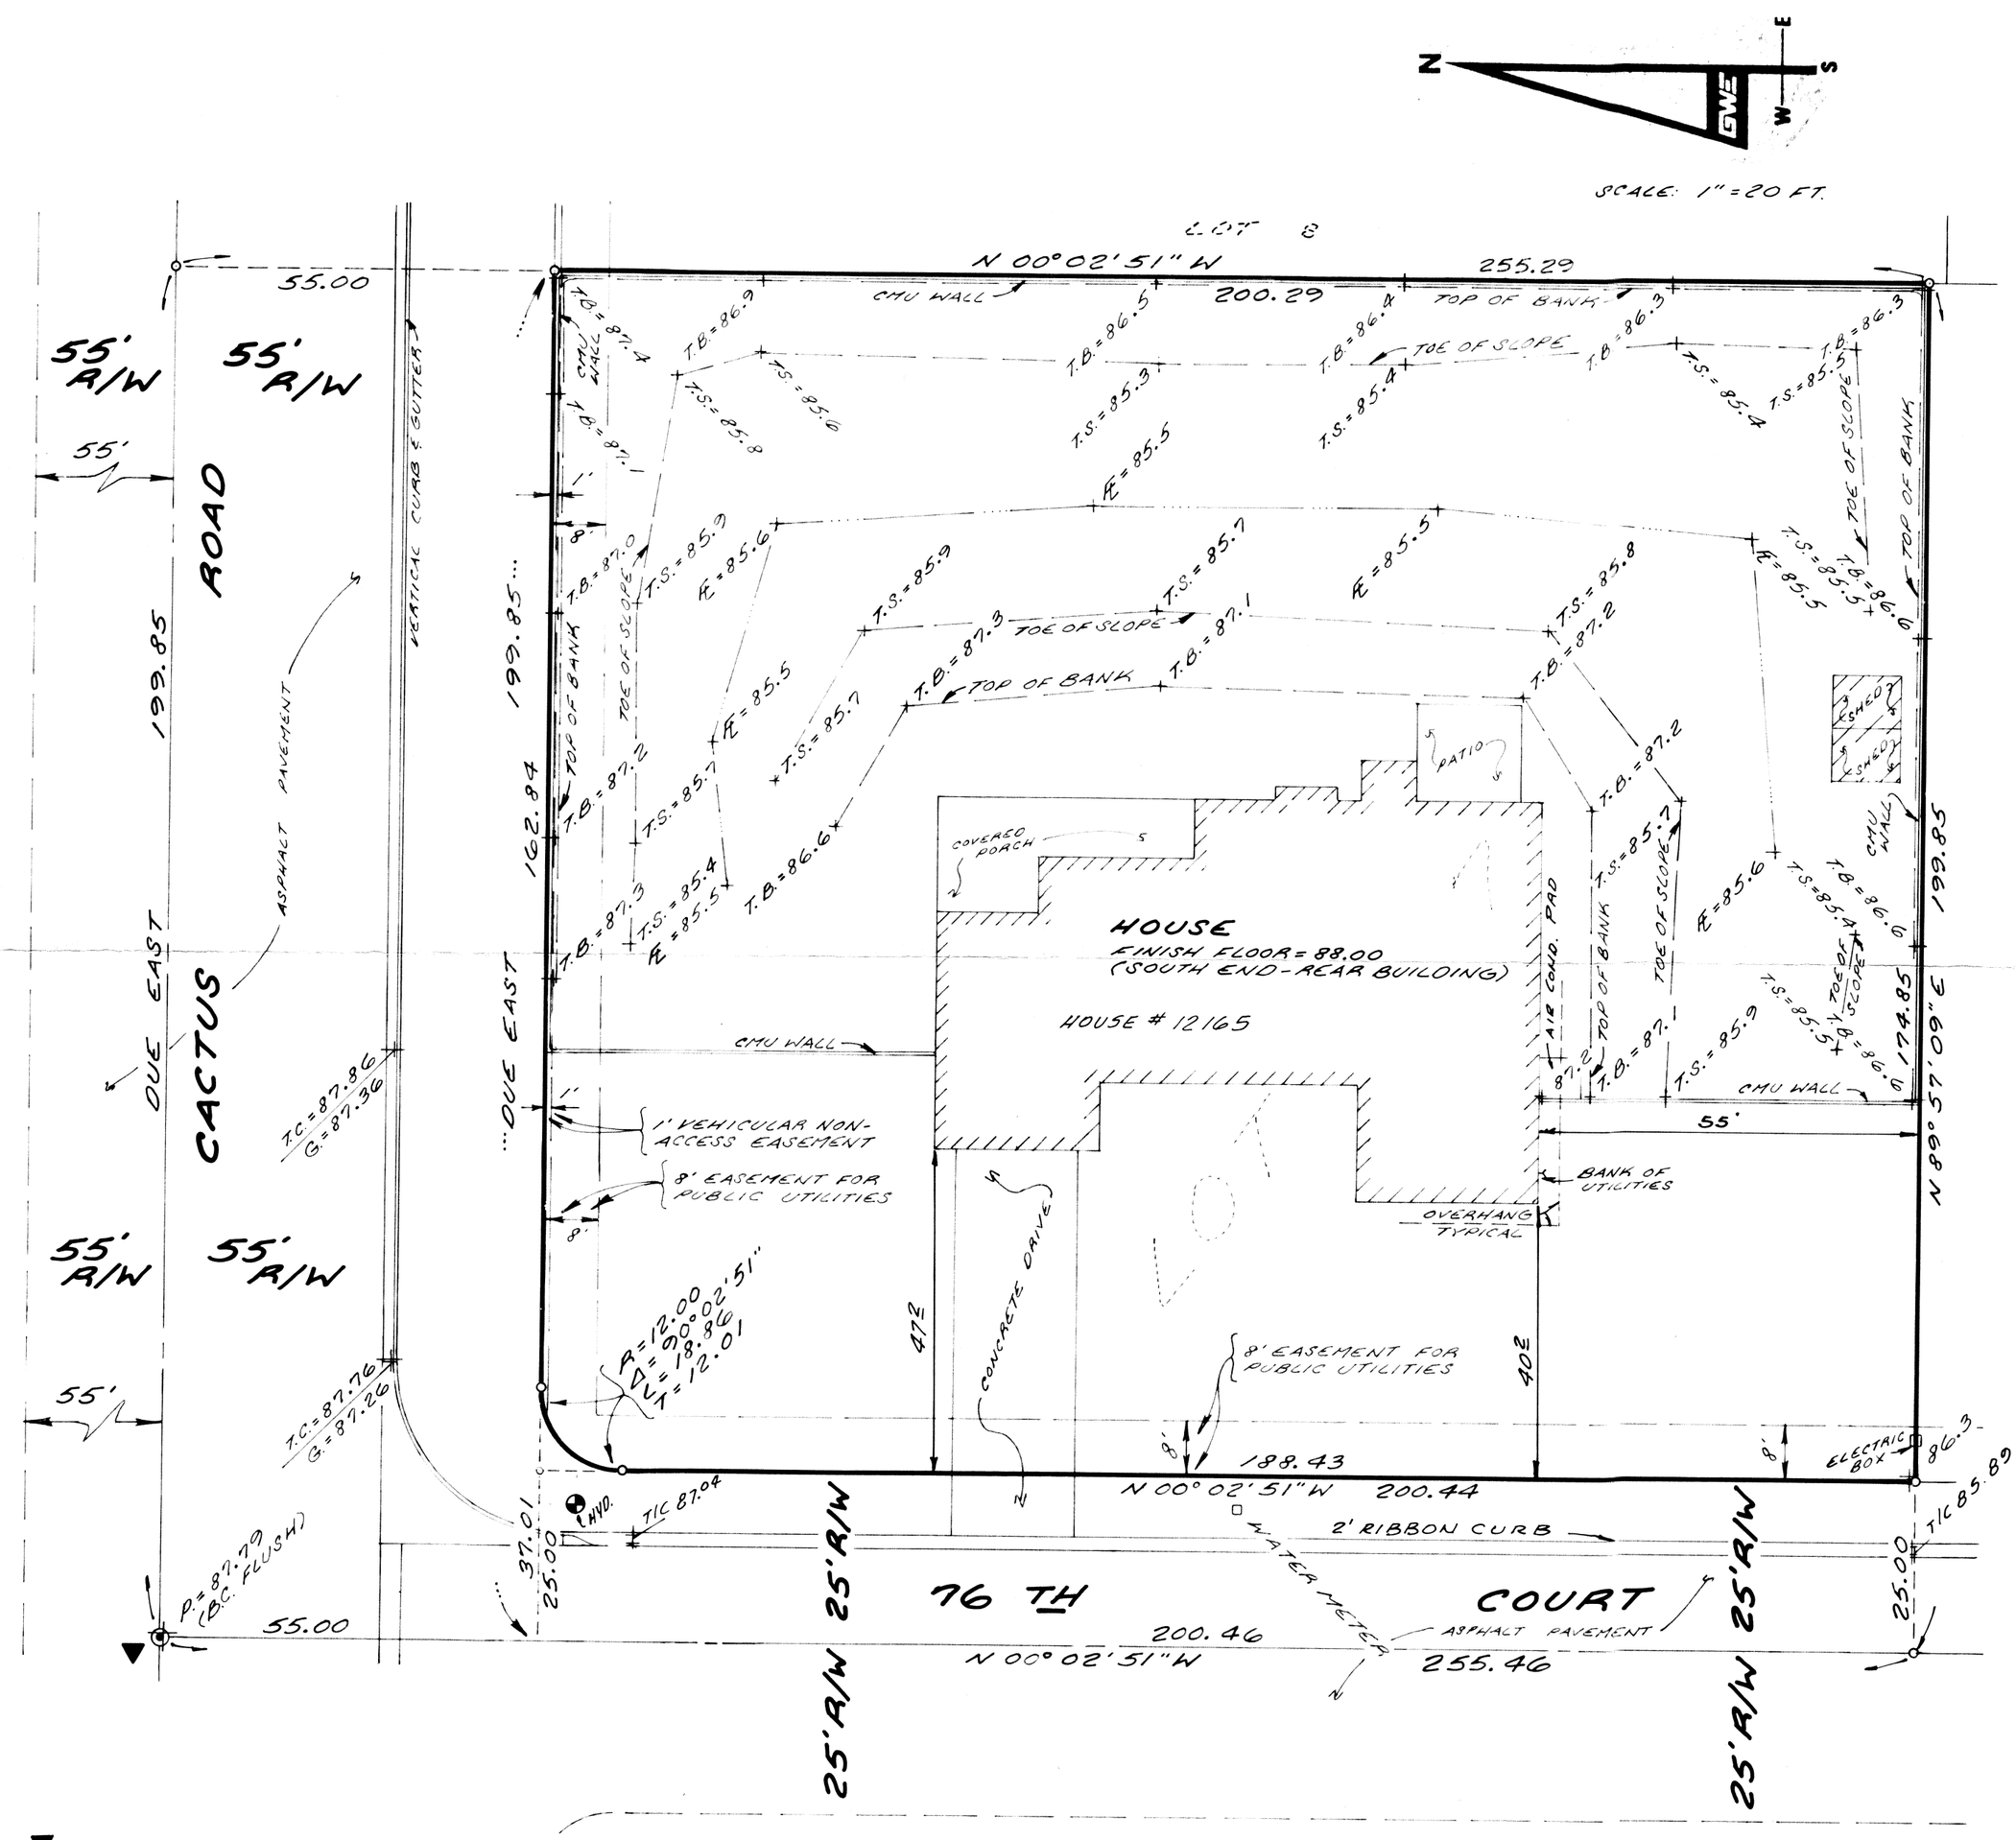

BENCH MARK

BRASS CAP (FLUSH) AT THE INTERSECTION OF 76TH COURT & CACTUS ROAD.
ELEVATION = 1387.79 FEET. (CITY OF SCOTTSDALE DATUM)

LEGEND

T.C.	TOP OF CURB
G.	GUTTER
P.	PAVEMENT
R/W	RIGHT OF WAY
T.B.	TOP OF BANK
T.S.	TOE OF SLOPE
FL	FLOW LINE

DIN # 55300-1/1
APLS

FIELD SURVEY MADE 1-22-83

SURVEY FOR: TONY RABY
4225 N. BROWN
SCOTTSDALE, AZ
945-9415

Charles A. Malcheny
Date Signed 1-31-83
ARIZONA, U.S.A.

TMA Associated With GWE INC.
8426 South Kyrene Road
P.O. Box 27665
Tempe, Arizona 85282
Phone: 893-9062
CONSULTING CIVIL ENGINEERS AND LAND SURVEYORS

DWG. BY R.S. CKD BY C.G.M.

DATE 1-31-83 # 83-001