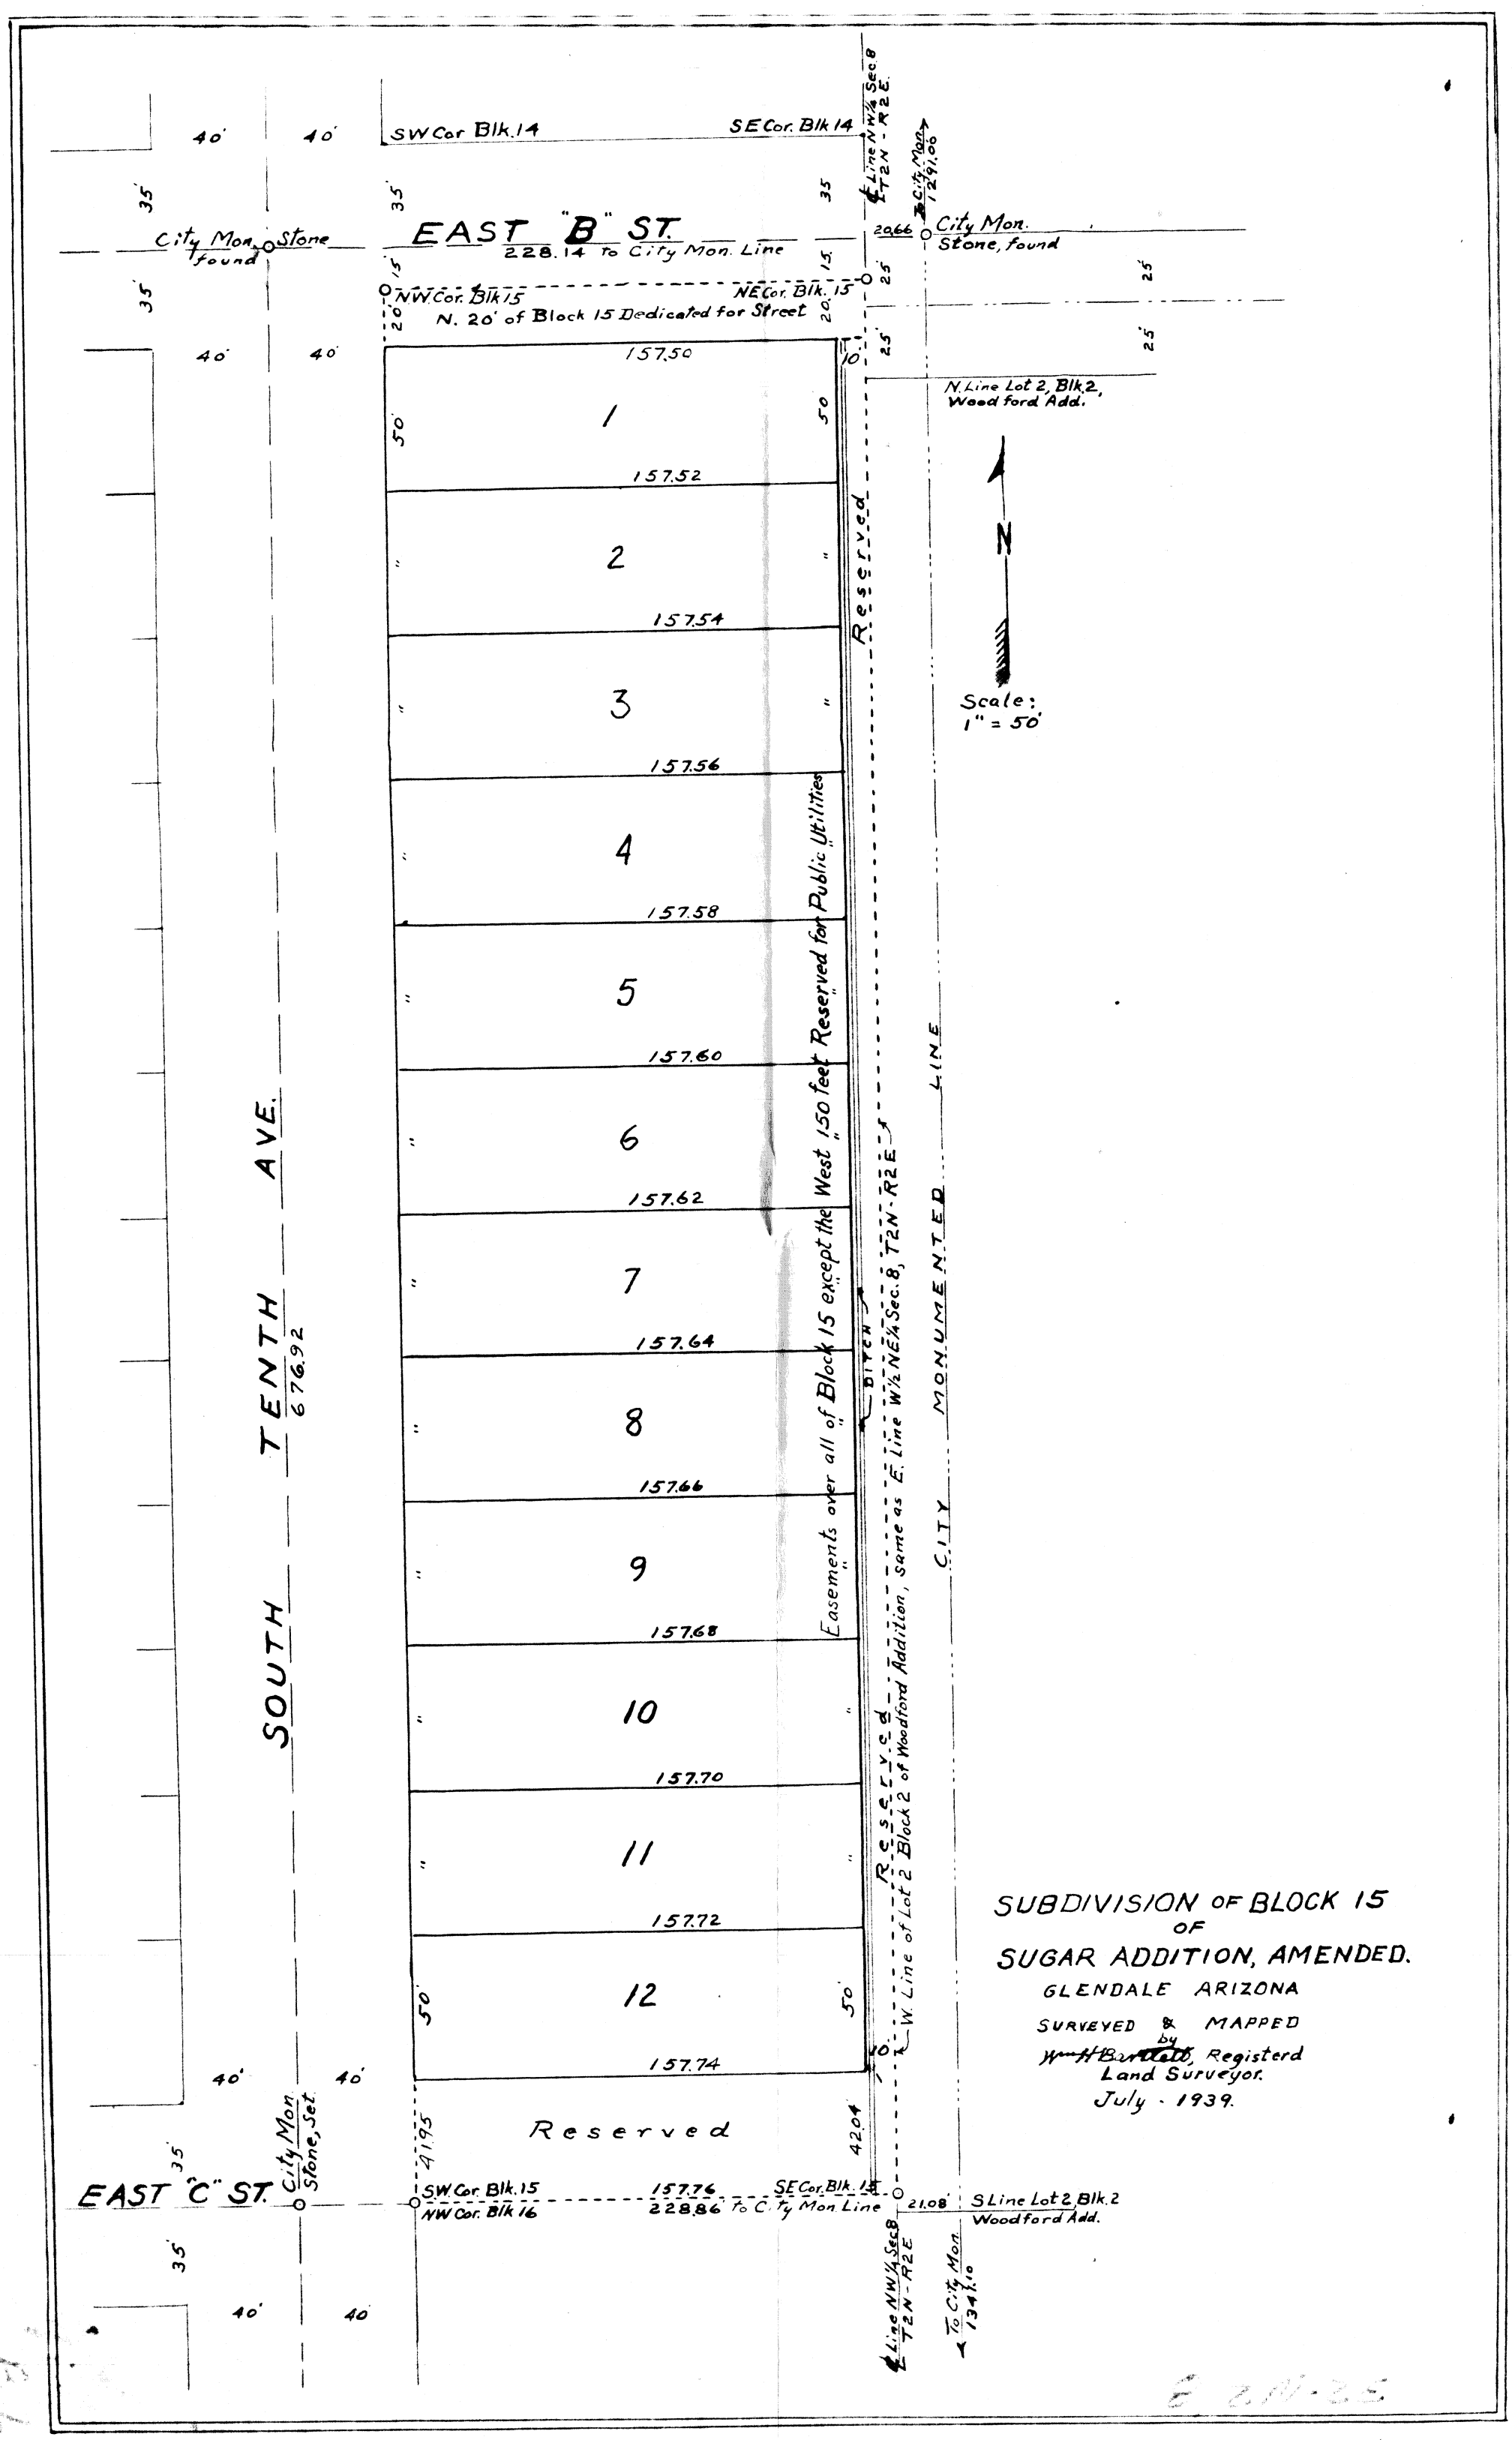
SUBDIVISION OF BLOCK 15
OF
SUGAR ADDITION, AMENDED.
GLENDALE ARIZONA
SURVEYED & MAPPED
by
Registerd
Land Surveyor.
July - 1939.
EAST "B" ST.
228.14 to City Mon. Line
SW Cor. Blk. 14
SE Cor. Blk. 14
NW Cor. Blk. 15
NE Cor. Blk. 15
N. 20' of Block 15 Dedicated for Street
City Mon. Stone found
City Mon. Stone, found
N. Line Lot 2, Blk. 2, Woodford Add.
S Line Lot 2, Blk. 2 Woodford Add.
SW Cor. Blk. 15
NW Cor. Blk. 16
SE Cor. Blk. 15
157.76
228.86 to City Mon. Line
Reserved
Reserved for Public Utilities
Easements over all of Block 15 except the West 150 feet
Reserved of Woodford Addition, same as E. Line W½ NE¼ Sec. 8, T2N-R2E
W. Line of Lot 2 Block 2
DITCH
CITY MONUMENTED LINE
SOUTH TENTH AVE.
676.92
EAST "C" ST.
City Mon. Stone, Set.
Scale: 1" = 50'
N
DIN # 55390-1/1 APLS