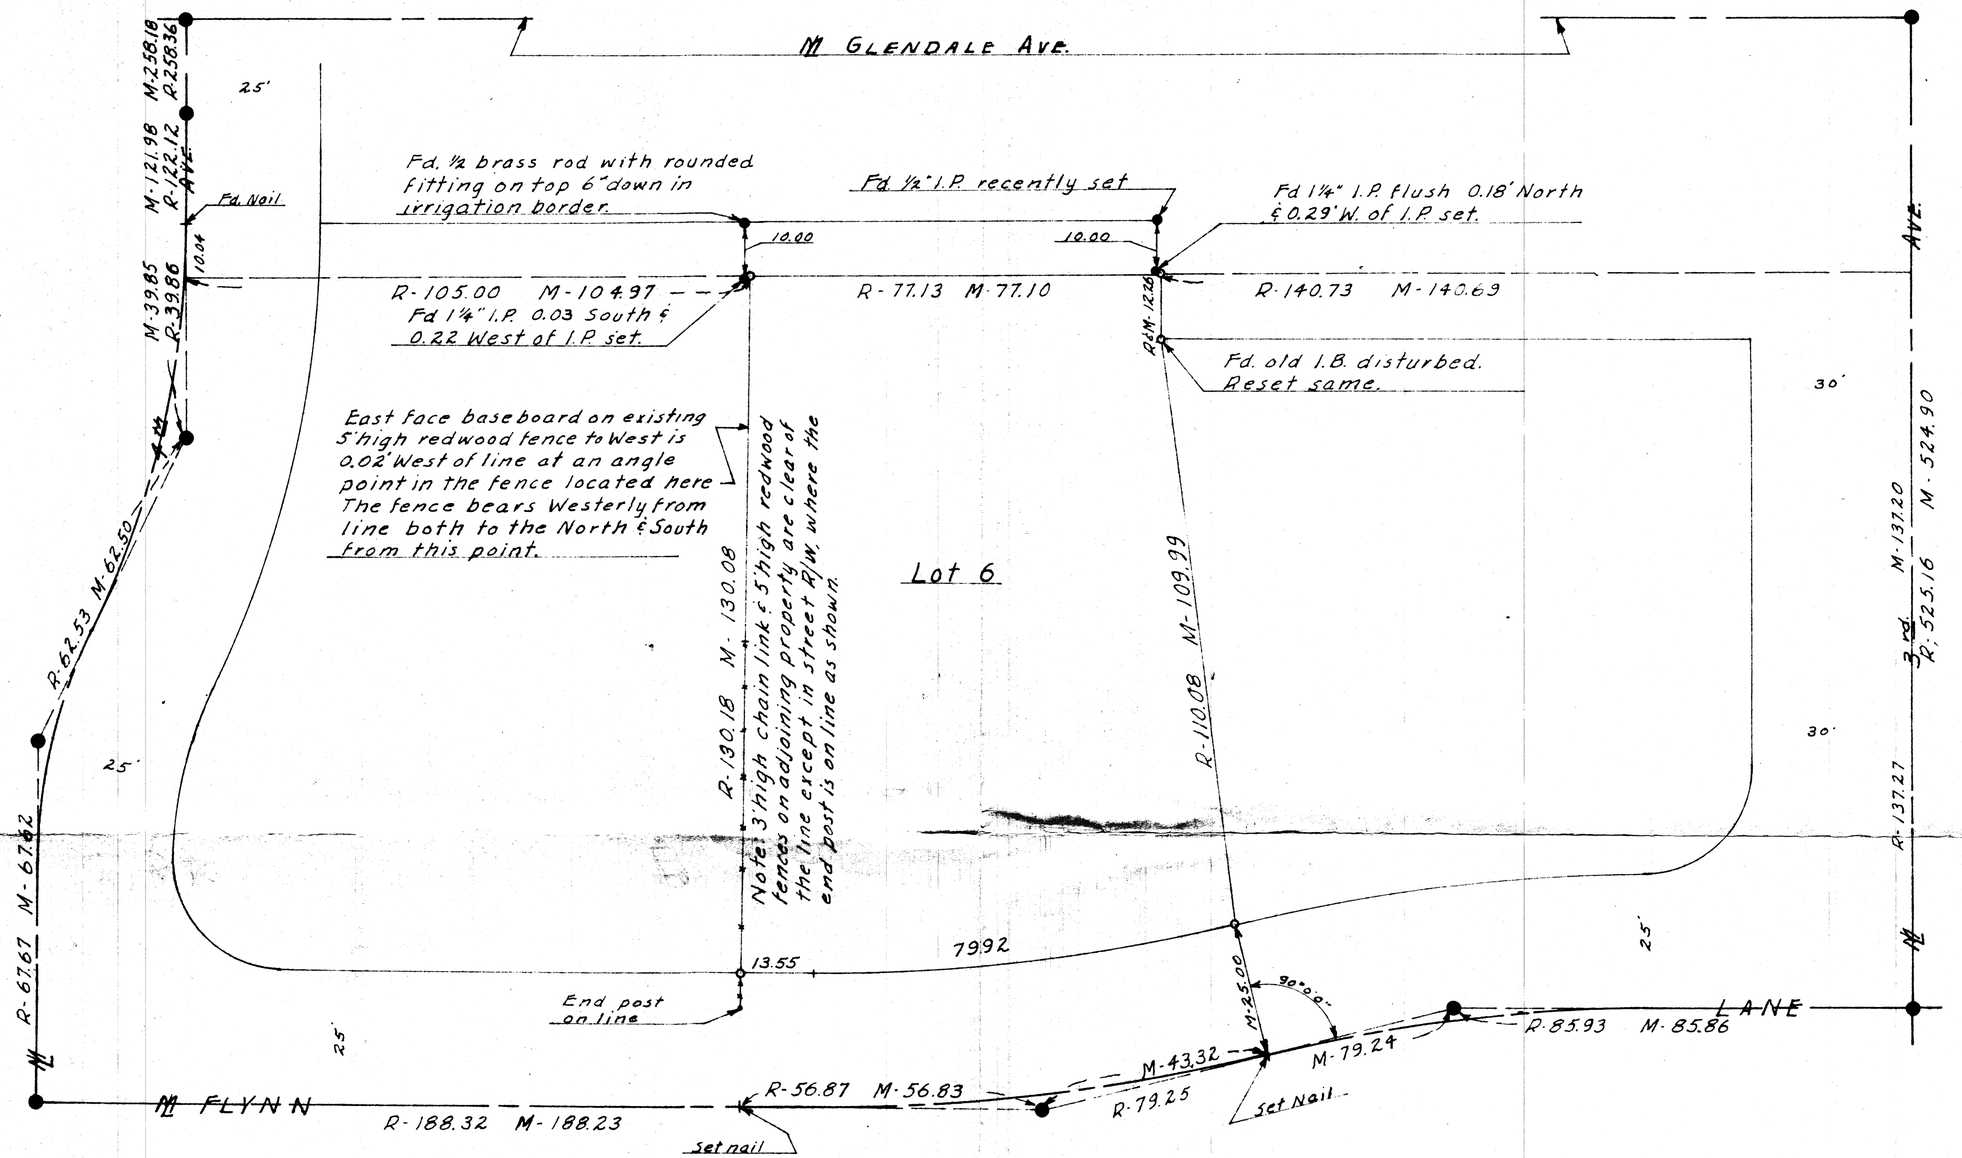

N

Scale = 1" = 20'

Drawing L-63-329

LEGEND:

- ● Control monuments found.
- • Property corners found - not considered original.
- o Property corners set during this survey (1/2" Iron pipe set except as noted.)
- R- Distance shown on the official plat.
- M- Measured in field this survey.
- —x—x— Denotes chain link fence on adjoining property to west of line.

CERTIFICATION: This will certify that the survey shown hereon was made by me during the month of July, 1963.

Eugene R. Skelley

REGISTERED LAND SURVEYOR
CERTIFICATE EXPIRES DEC. 31, 1963
EUGENE R. SKELLEY
ARIZONA, U.S.A.

REPORT OF SURVEY

For The Exclusive Use of:

Mr. & Mrs. W.H. JAMES, 310 W. Flynn Lane, Phx., Ariz.

Delineating Lot 6, Brentwood Park, a Subdivision recorded in Book 88 of Maps on Page 11, M.C.R.

ARIZONA SURVEYING SERVICE

2802 W. Solano Dr., N. Phoenix, Arizona

DIN # 55391-1/1
APLS