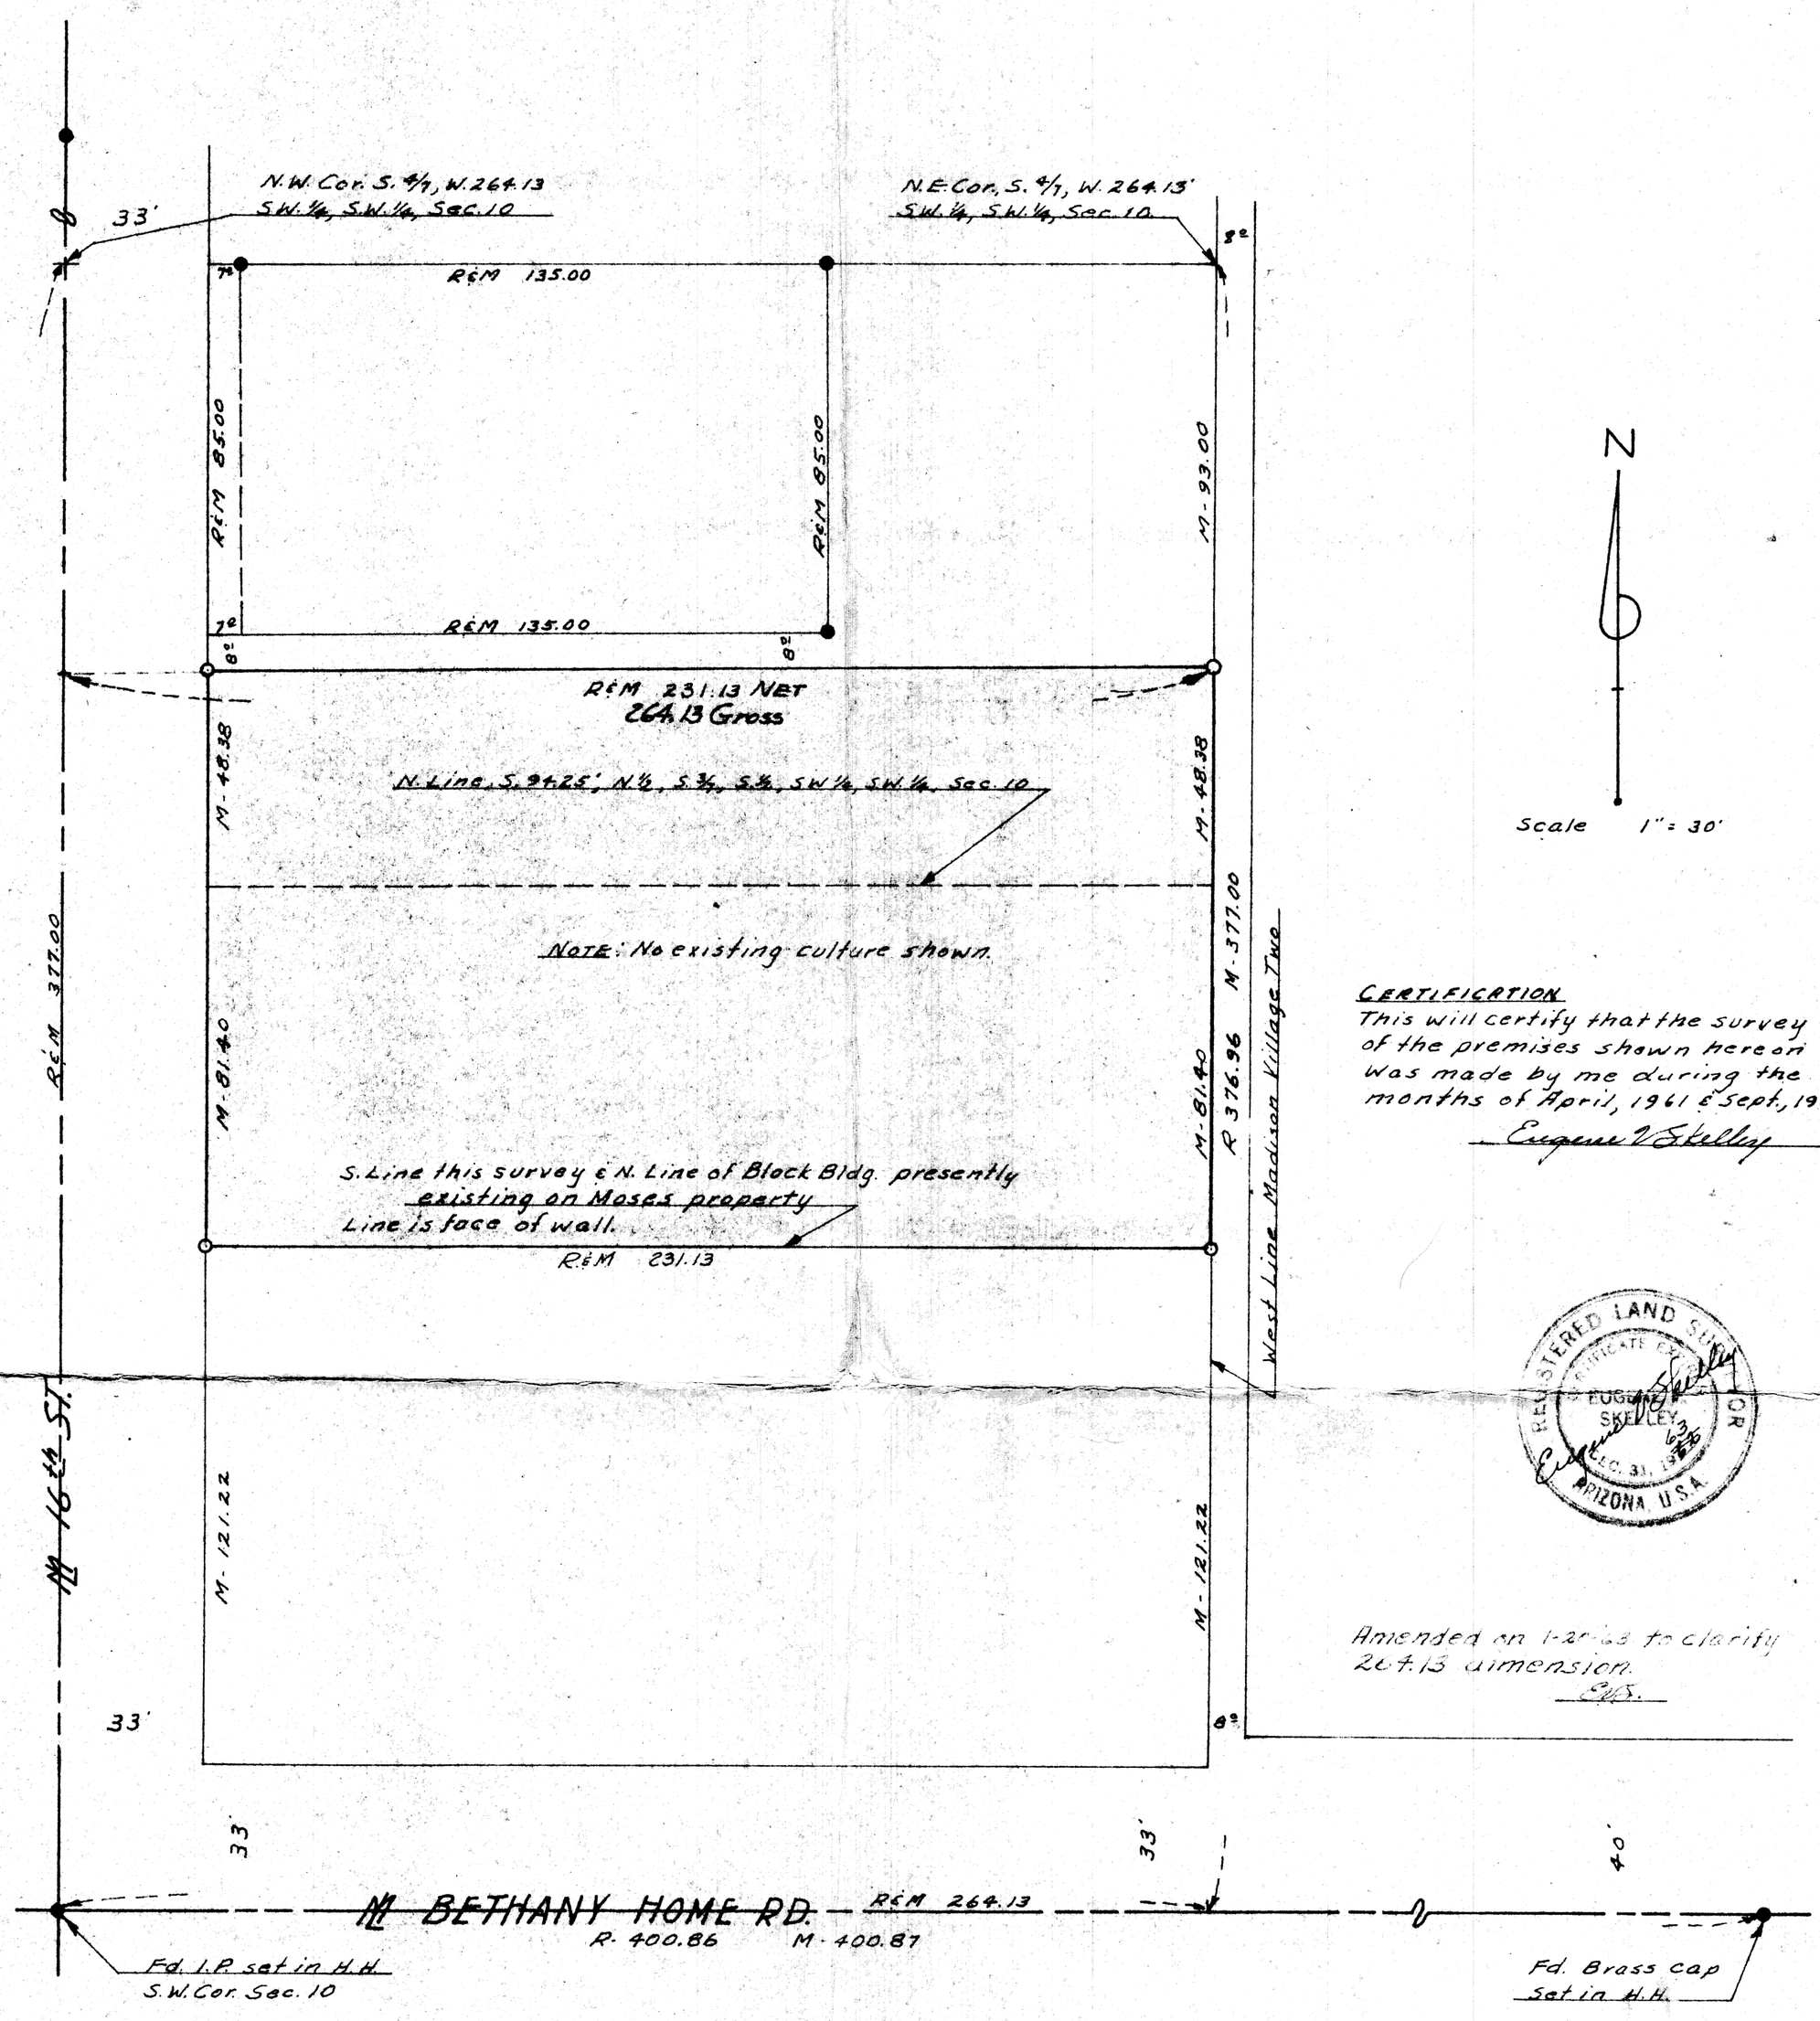

CERTIFICATION

This will certify that the survey of the premises shown hereon was made by me during the months of April, 1961 & Sept., 1962

Eugene V. Skelley

Amended on 1-28-63 to clarify 264.13 dimension.
EVS.

LEGEND

● Monuments or property Cors. Fd.
○ Property (1/2" I.P.) set.

M Measured in field.
R- M.C.R. Docket 2637, Page 252
Madison Village Two, Bk. Maps 53, P. 23
Survey Map by W.H. Bartlett, R.L.S.
dated March 8, 1937
Amend. Sept. 1, 1943

REPORT OF SURVEY
OF:

1: The North 81.40 feet of that part of the S.W. 1/4, S.W. 1/4, Sec. 10, T. 2 N., R. 3 E., G.&S.R.B.&M., Mar. Co. Ariz. described in Dkt. 2637, P. 252, M.C.R.

2: The South 4/7 of the W. 264.13 feet of the S.W. 1/4, S.W. 1/4, Sec. 10 above, EXCEPT the N. 93.00 thereof and EXCEPT the S. 235.62 feet thereof.

FOR

Mr. LEWIS G. MOSES,
624 N. McDonald, Mesa, Arizona
&
The BODCO BLDG. CORP.
c/o Mr. G.G. WILLIAMS
P.O. Bx. 2511, Phoenix, 2, Arizona

PREPARED BY

ARIZONA SURVEYING SERVICE
2802 W. SOLANO DR., N.
Phoenix 17, Arizona

DRAWING No. L-62-288

DIN # 55396-1/1
APLS