Report of Survey

Of the N. 85.00' of the N. 141.37' of the S. 4/7 of the W. 175.00 of the S. ½ of the S.W.¼ of the S.W.¼ of Sec. 10, T2N., R.3E., G.&S.R.B.&M. except the W. 40' thereof.

For Wm. R & Leora Silva
6133 N. 16th Street, Phoenix, Arizona.

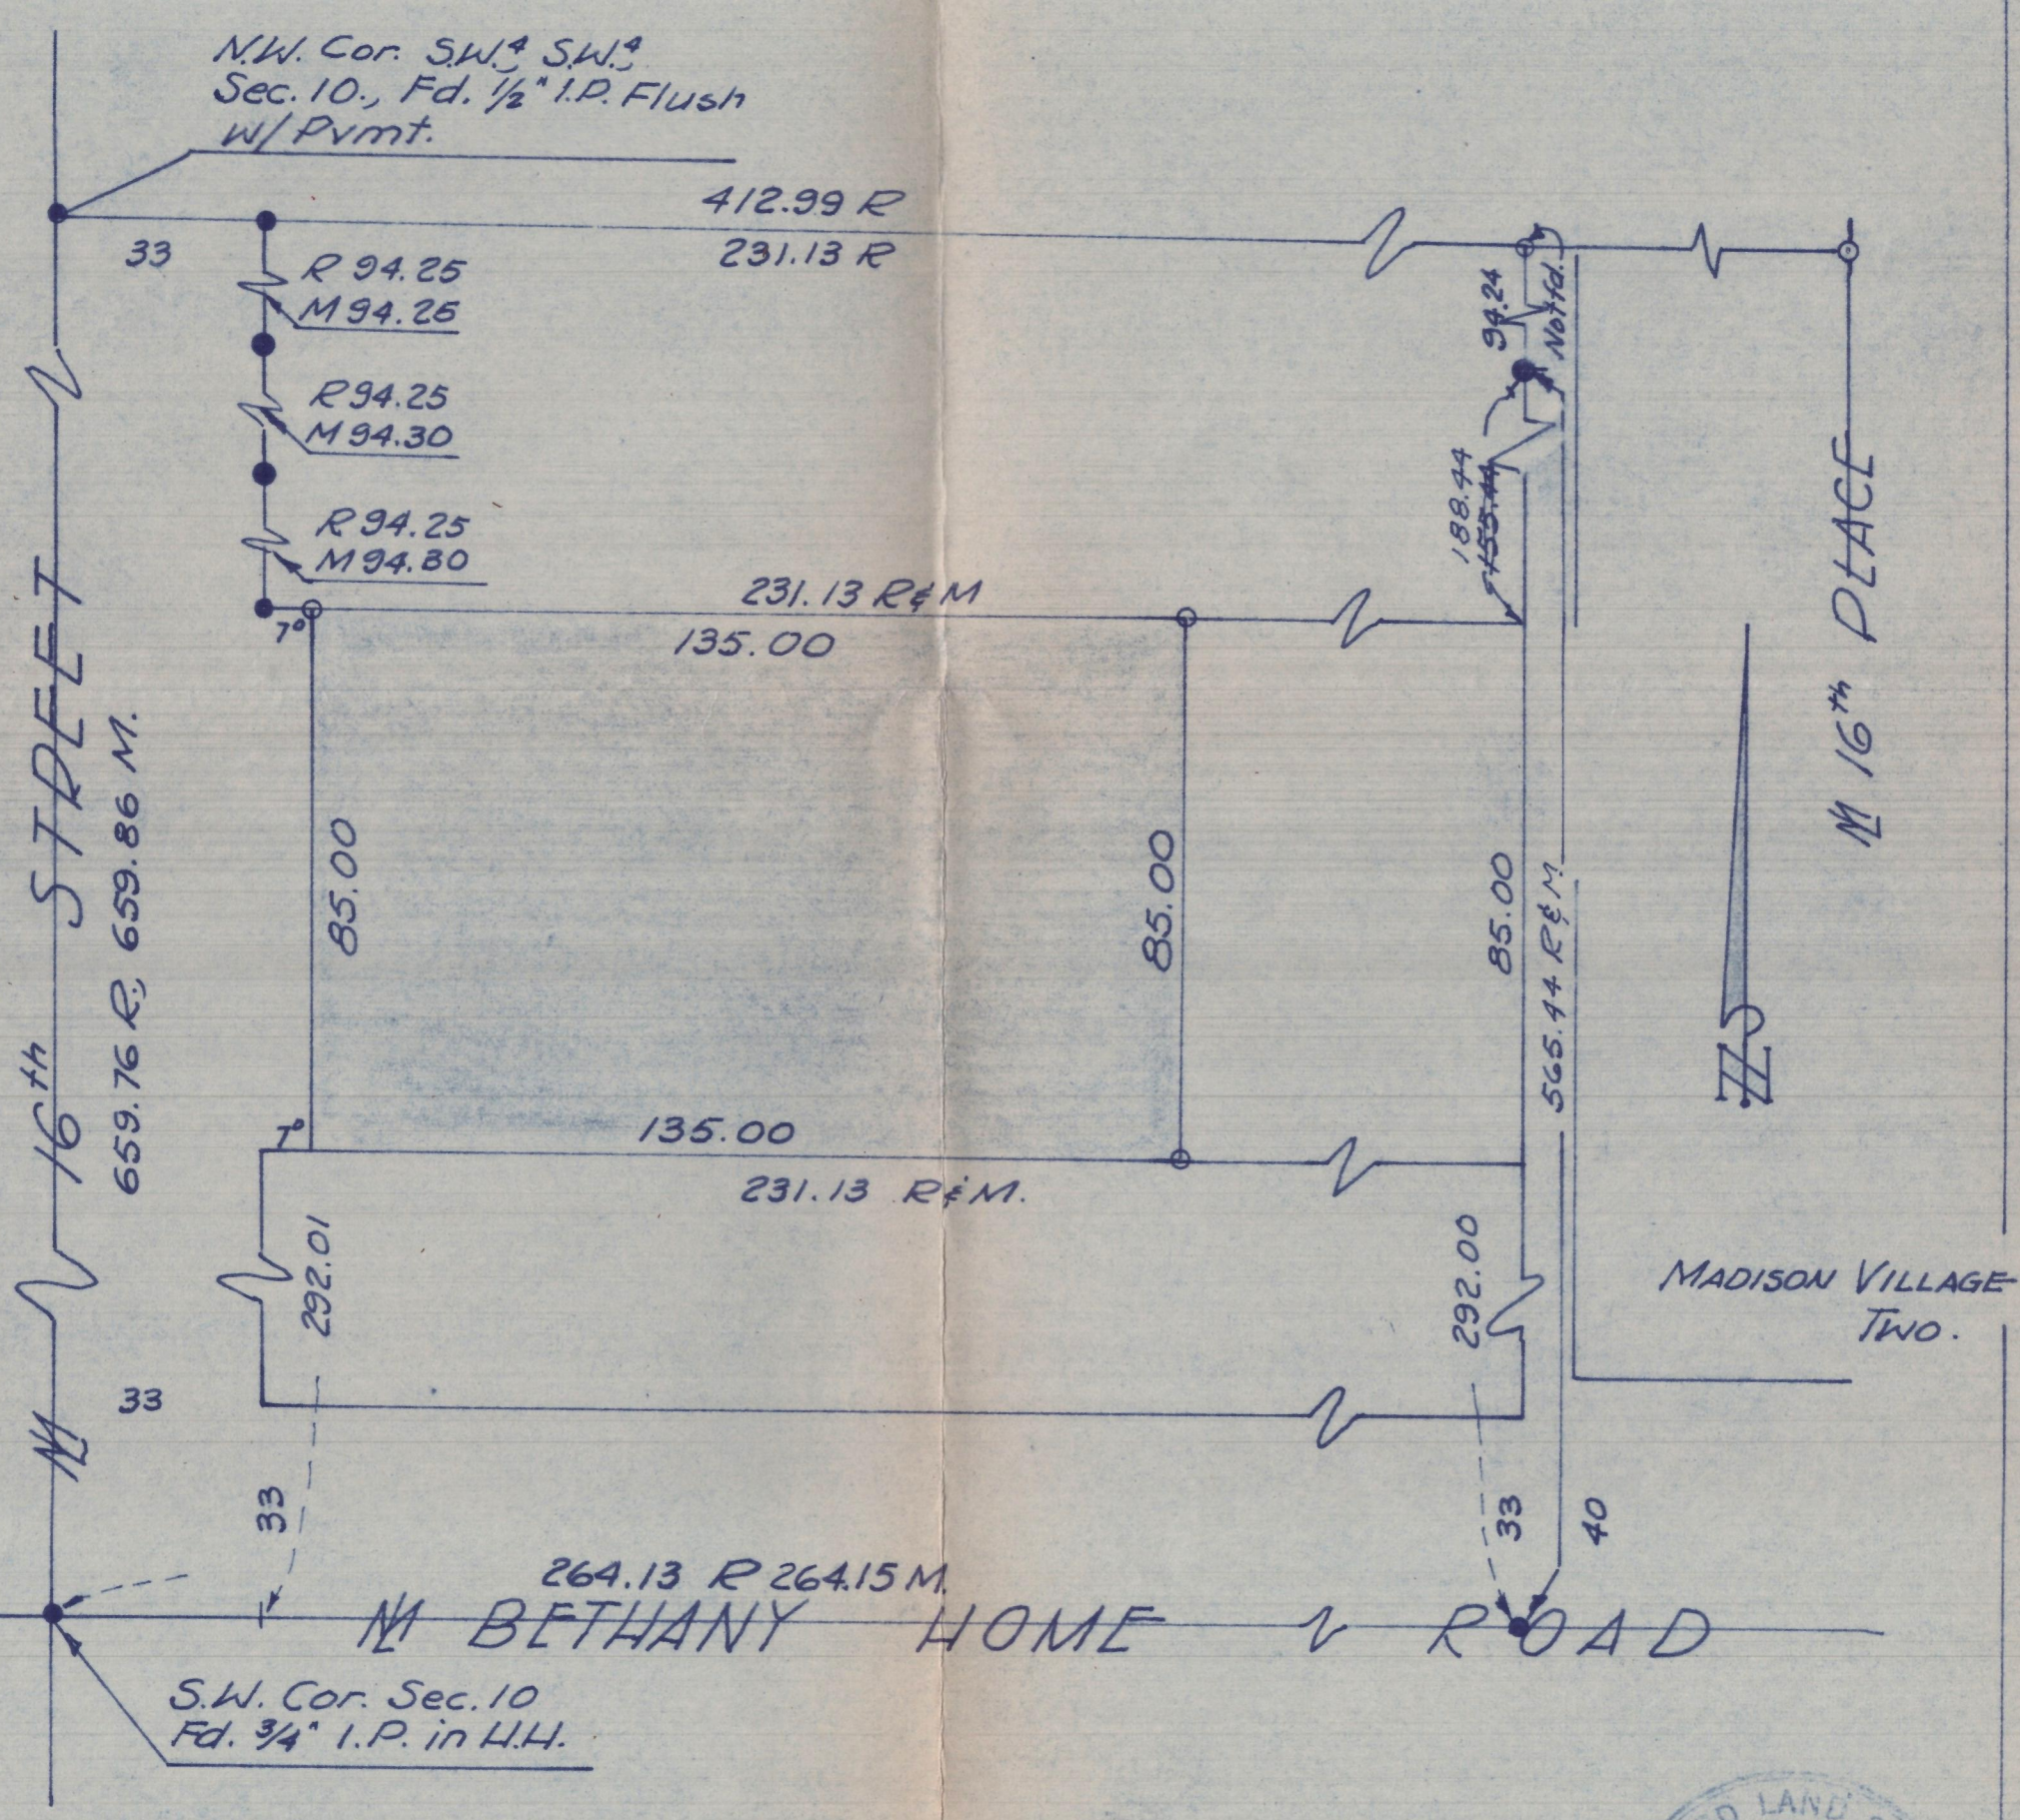

LEGEND.
R. Record distance.
M. Field measurement.
● Survey Monument found.
○ Prop. Cor. Set.

NOTE: This Amendment is to correct dimensions to properly show survey as deliniated on premises.
E.V.S.

This is to certify that the survey of the premises here shown was made by me during April, 1961.
Eugene V Skelley

REGISTERED LAND SURVEYOR
CERTIFICATE EXPIRES
EUGENE V. SKELLEY
6-2
Eugene V Skelley

Amended 9/17/62 EVS.

JOB 61-214	
H.L.M.	ARIZONA SURVEYING SERVICE

DIN # 55398-1/1 APLS