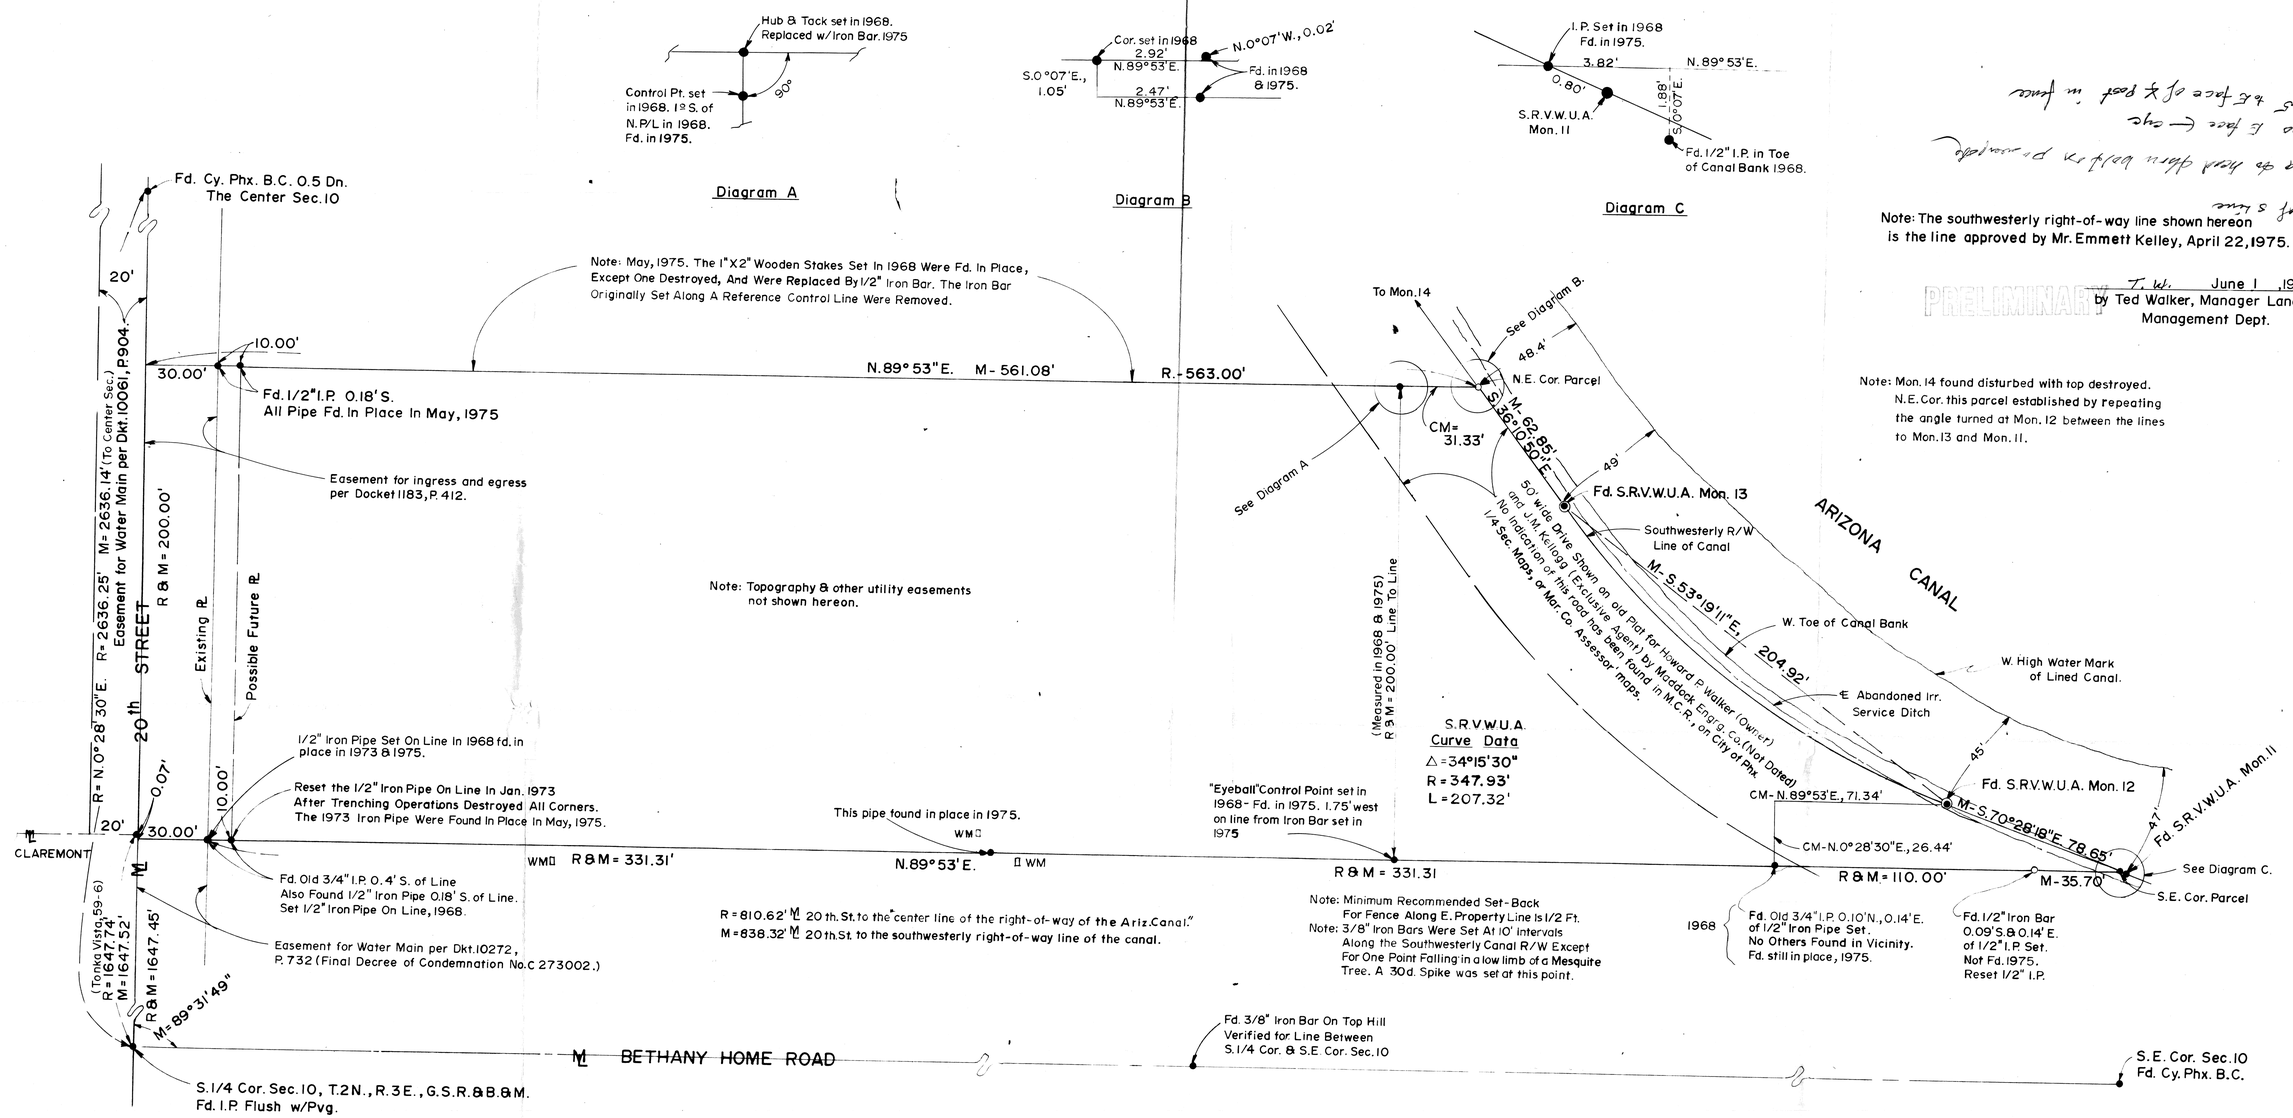

Note: The southwesterly right-of-way line shown hereon is the line approved by Mr. Emmett Kelley, April 22, 1975.

PRELIMINARY T. W. June 1, 1976
by Ted Walker, Manager Land Management Dept.

Note: Mon. 14 found disturbed with top destroyed. N.E. Cor. this parcel established by repeating the angle turned at Mon. 12 between the lines to Mon. 13 and Mon. 11.

REPORT OF SURVEY

FOR

DALE PUGH

6215 N. 20th Street
Phoenix, Arizona

OF

The Parcel Of Ground Described In Docket 4164, Page 44, M.C.R.

N

Scale: 1"=30'

Diagrams Not In Scale

Legend

B.C.= Brass Cap
◉ = S.R.V.W.U.A. Mon. Metal Tab Set in Concrete
○ = 1/2" Iron Pipe Set
● = Mon. Fd. as Noted
R = Data from M.C.R.
M = Measured in Field
□ WM = Water Meter
CM = Calc. from Meas.

3/8" dia. Iron Bars Set at Approx. 50' Intervals Along Both North and South Sidelines of Property. No Existing Improvements Shown Hereon Except as Noted.

This Survey Is Strictly Conformable To The Legal Description Recited In Docket 4164, Pg. 44, M.C.R., And The "On The Ground" Existing Location Of The Southwesterly Right Of Way Line Of The Arizona Canal.

This will certify that the survey shown hereon was made by me during the months of August, October, November, 1967 and March, April, 1968. In May 1975 a field inspection survey was done to recover or reestablish points set.

Eugene Skelley

REGISTERED LAND SURVEYOR CERTIFICATE NO. 1681 EUGENE SKELLEY Date Signed 6/1/76 ARIZONA, U.S.A.

ARIZONA SURVEYING SERVICE
2802 W. SOLANO DR. N., PHOENIX, ARIZONA
Drawing No. L-73-1744 Phone: 242-0539

DIN # 55427-1/1
APLS