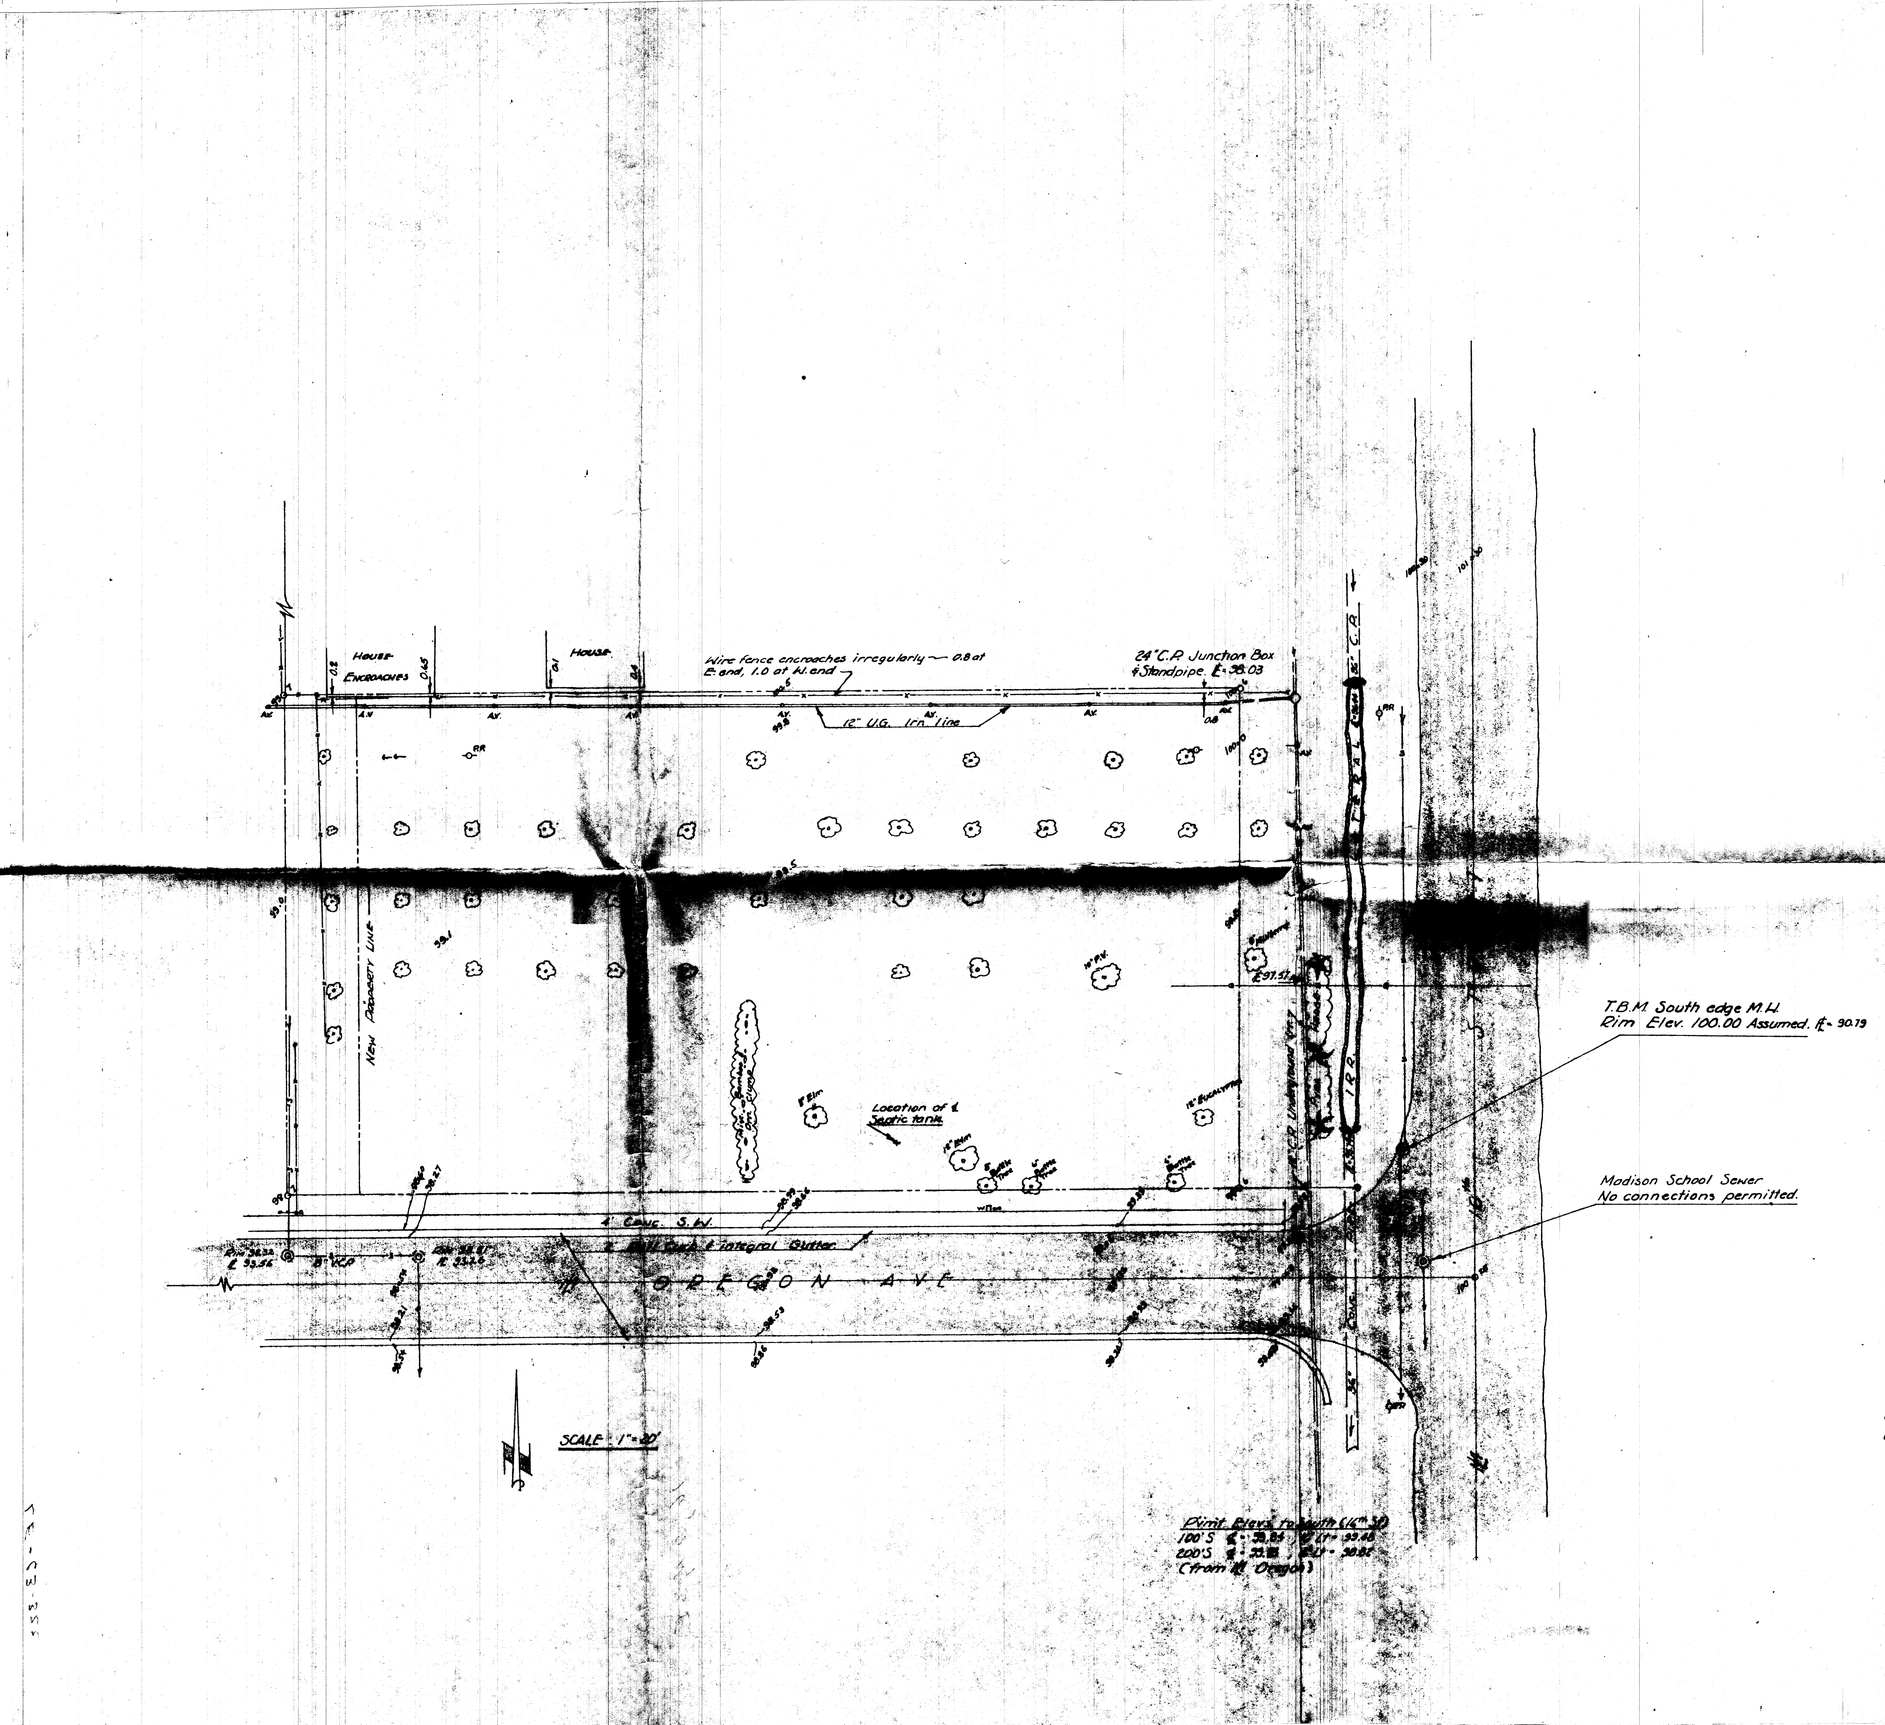

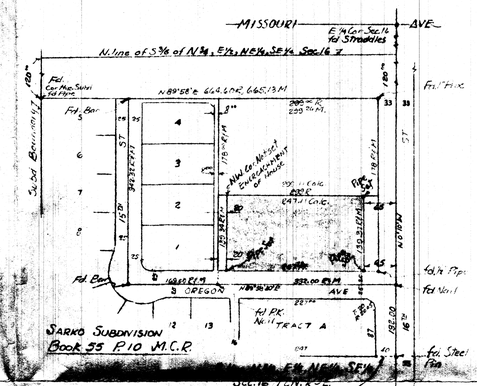

Survey Data
No Scale

Gt. S.R.B. & M.

This is to certify that the survey of the premises here shown was made by me in the month of June 1963

Eugene V. Skelly

Note: Amended 6-20-63 to correct elevation data shown hereon.

Eugene V. Skelly

REGISTERED LAND SURVEYOR
CERTIFICATE EXPIRES
EUGENE V. SKELLY
DEC. 31, 1963
ARIZONA, U.S.A.

REPORT OF SURVEY

Of the E. 332 feet of the S. 3/8 of the N. 3/4 of the E. 1/2 of the N.E. 1/4 of the S.E. 1/4 of Sec. 16, T. 2 N., R. 3 E., of the Gt. S.R.B. & M. in Maricopa Co., Arizona.

EXCEPT: the S. 157 feet thereof, and the N. 298 feet thereof, and the W. 20 feet thereof

Subject to an easement for roadway purposes over the E. 65 feet thereof.

ARIZONA SURVEYING SERVICE

PROJ. # LE 63-322

DIN # 55432-1/1

APLS