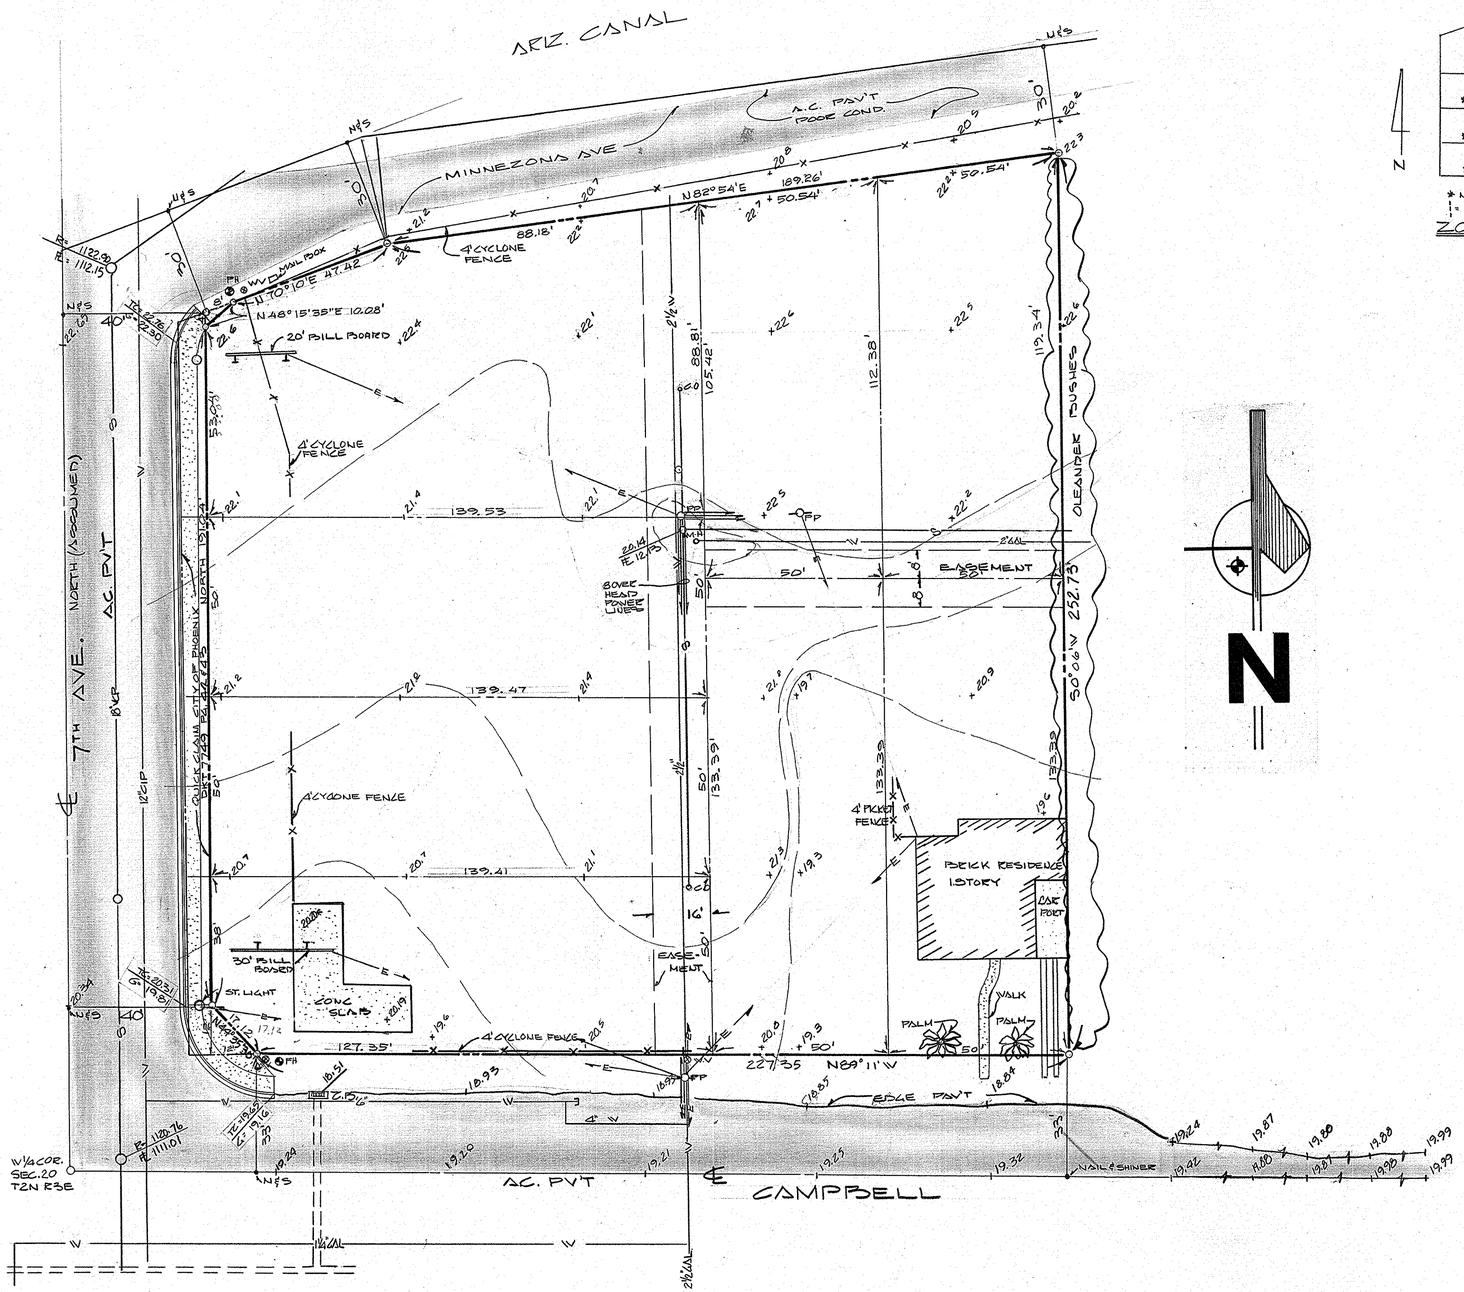

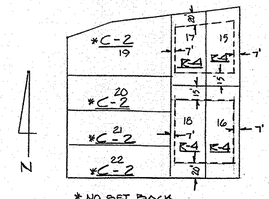

ZONING MAP

NTS

LEGAL DESCRIPTION

LOTS 19, 20, 21, & 22, BLOCK 2, YAPLE PARK, ZONED C-2, AND LOTS 15, 16, 17, & 18, BLOCK 2, YAPLE PARK, ZONED R-4, ACCORDING TO THE PLAT OF RECORD IN THE OFFICE OF THE COUNTY RECORDER OF MARICOPA COUNTY, ARIZ. IN BOOK 21 OF MAPS, PAGE 7, SUBJECT TO STREET & UTILITY EASEMENTS, RECORDED RESTRICTIONS, & RESERVATIONS CONTAINED IN UNITED STATES PATENT RECORDED IN BOOK 25 OF DEEDS, PG. 597.

NOTE:
CONTOUR INTERVAL = 1.0'
ADD 1100 TO ALL ELEV.

UTILITIES

ELECTRICITY	ARIZ. PUBLIC SERVICE
GAS	ARIZ. PUBLIC SERVICE
WATER	CITY OF PHOENIX
SEWER	CITY OF PHOENIX
TEL.	MOUNTAIN BELL

CERTIFICATE

I HEREBY CERTIFY THAT THE SURVEY OF THE PROPERTY DELINEATED HEREON WAS MADE UNDER MY DIRECTION ON SEPT. 17, 1969, AND THAT IRON BARS WERE SET AT ALL CORNERS AS INDICATED.

Robert [signature]

JOHNSON 6331 Date Signed 9-19-69 ARIZONA, U.S.A.

BENCHMARK

BRASS CAP ON S.E. COR. OF BRIDGE N.W. OF PROP.
ELEV. = 1124.06

SURVEY OF N.E. CORNER.
7TH AVE. & CAMPBELL
PHOENIX, ARIZONA

SCALE: 1:20	APPROVED BY:	DRAWN BY PJB
DATE: 9-19-69		REVISED

FOR: VISIONEERING CONST. & DEVELP. CO.
2425 E. THOMAS RD.
PHOENIX, ARIZONA.

DRAWING NUMBER 969.6

ASSOCIATED ENGINEERS
Civil Consultants
Phoenix Arizona

DIN# 55509 1/1
APLS

24X36 PRINTED ON NO. 1000H CLEARPRINT

R1-232