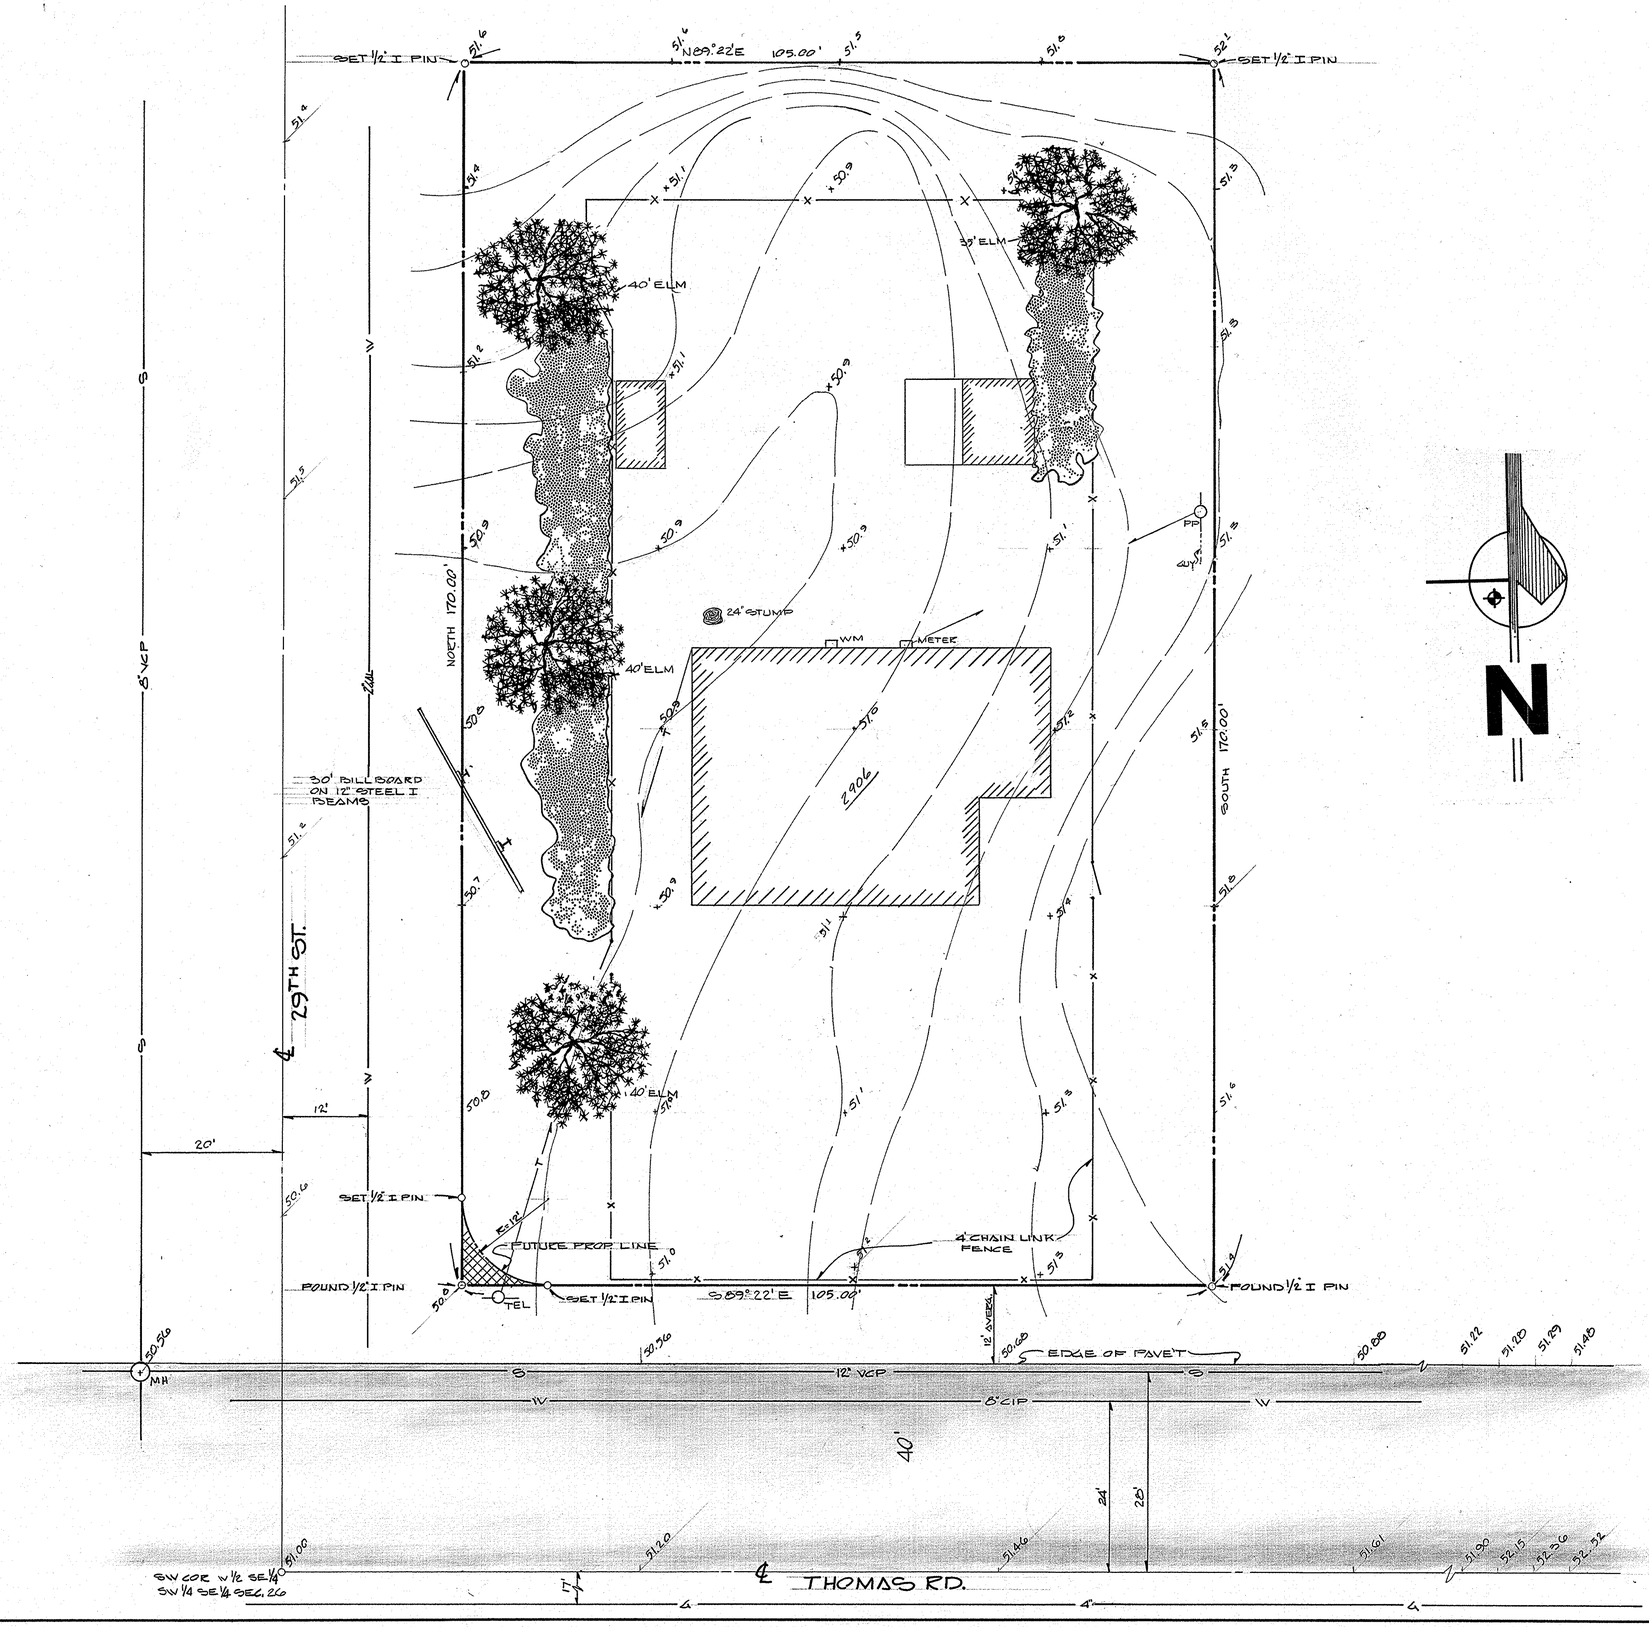

LEGAL DESCRIPTION

THE NORTH 170.00' OF THE SOUTH 210' OF THE EAST 107.00' OF THE WEST 132' OF THE WEST 1/2 OF THE SE 1/4 OF THE SW 1/4 OF THE SE 1/4 SEC. 26 T2N, R3E OF THE G&SRB&M MARICOPA COUNTY, ARIZONA.

CERTIFICATE

I HEREBY CERTIFY THAT THE SURVEY OF THE PROPERTY DELINEATED HEREON WAS MADE UNDER MY DIRECTION ON JUNE 14, 1969, AND THAT IRON RODS WERE FOUND OR SET AT CORNERS AS INDICATED

REG. CIVIL ENGINEER — REG. NO. 6391

CONTOUR INTERVAL = .1

BENCHMARK

BRASS CAP IN HANDHOLE 29TH. ST. AND THOMAS RD.
ELEV. = 1147.87

ASSOCIATED ENGINEERS
Civil Consultants
Phoenix Arizona

SURVEY OF NE COR. THOMAS ROAD & 29TH ST.
PHOENIX, ARIZONA

SCALE: 1:10	APPROVED BY:	DRAWN BY PJB
DATE:		REVISED

FOR DON HEERSOEN
TORRANCE, CALIFORNIA

ASSOCIATED ENGINEERS
PHOENIX, ARIZONA

DRAWING NUMBER 869-12

DIN# 55510 1/1
APLS

K1-233

24X36 PRINTED ON No. 1000H CLEARPRINT