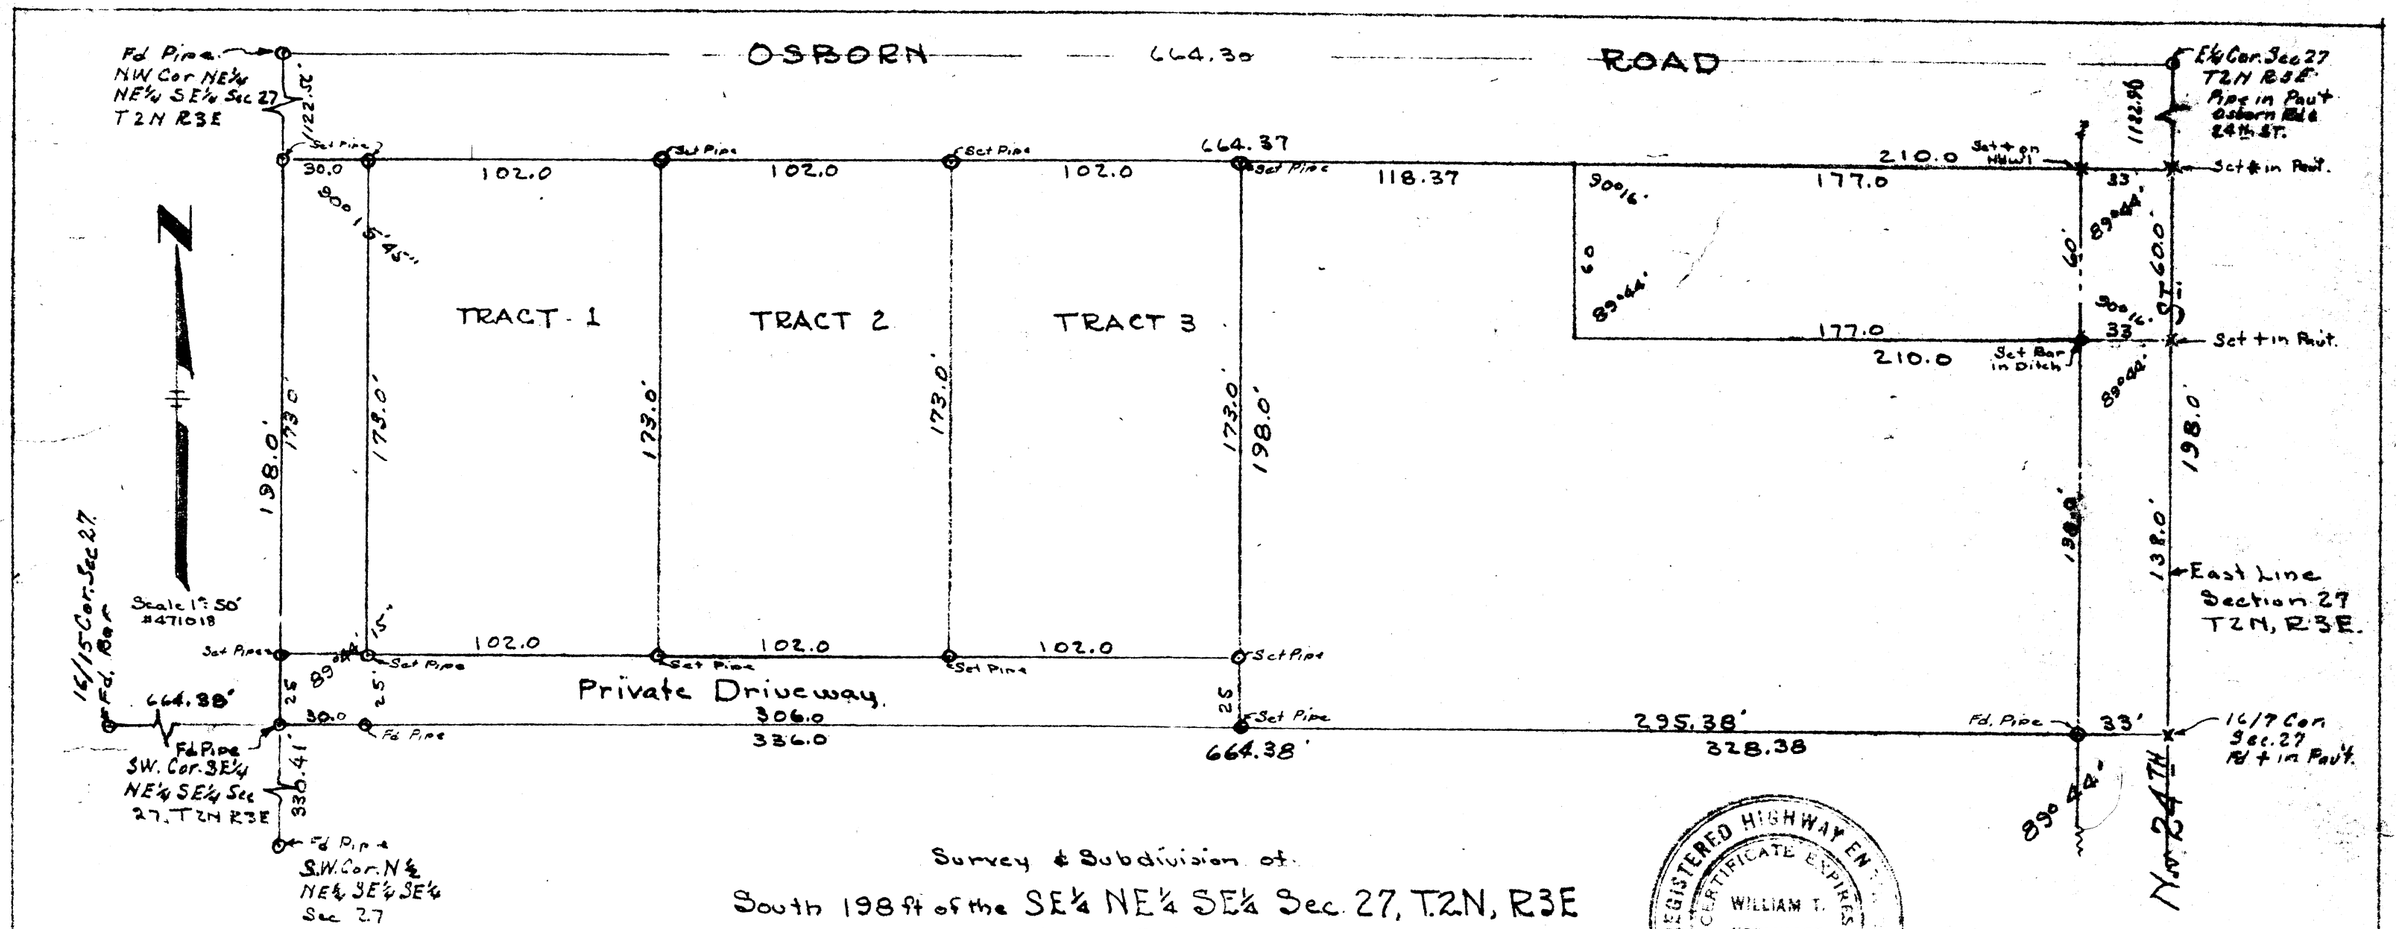

Survey & Subdivision of

South 198 ft of the SE¼ NE¼ SE¼ Sec. 27, T.2N, R3E

G & S.R. B. & M.

for

E. T. CURNOW

OCT. 1947

W. T. Keplinger, Reg. Engr.

REGISTERED HIGHWAY ENGINEER
CERTIFICATE EXPIRES
WILLIAM T. KEPLINGER
DEC 11 1947
ARIZONA, U.S.A.

TRACT 1

The East 102 ft of the West 132 ft. of the South 198 ft of the SE¼ NE¼ SE¼ Section 27, T2N, R3E, G. & S.R. B. & M. Except an easement on the South 25 feet for a Private Driveway described herein -

TRACT 2

The East 102 ft of the West 234 ft of the South 198 ft of the SE¼ NE¼ SE¼ Section 27, T2N, R3E, G & S.R. B. & M. Except an easement on the South 25 feet for a Private Driveway described herein -

TRACT 3

The East 102 ft of the West 336 ft. of the South 198 ft. of the SE¼ NE¼ SE¼ Section 27, T2N, R3E, G & S.R. B & M, Except an easement on the South 25 feet for a Private Driveway described herein -

PRIVATE DRIVEWAY

The South 25 ft of the west 336 ft of the SE¼ NE¼ SE¼ Sec 27, T.2N R3E, G & S.R. B & M, Shall be a private driveway for the owners of the S. 198' of said SE¼ NE¼ SE¼, adjacent thereto, and for those who may become owners of the Tracts, or portions of Tracts abutting on said private driveway, their guests and employees but not to the public, with the full right and liberty for them to use said private driveway for all purposes connected with the full use and enjoyment of said Tracts, or portions of Tracts.

T2N, R3E
Sec 27

DIN 55530