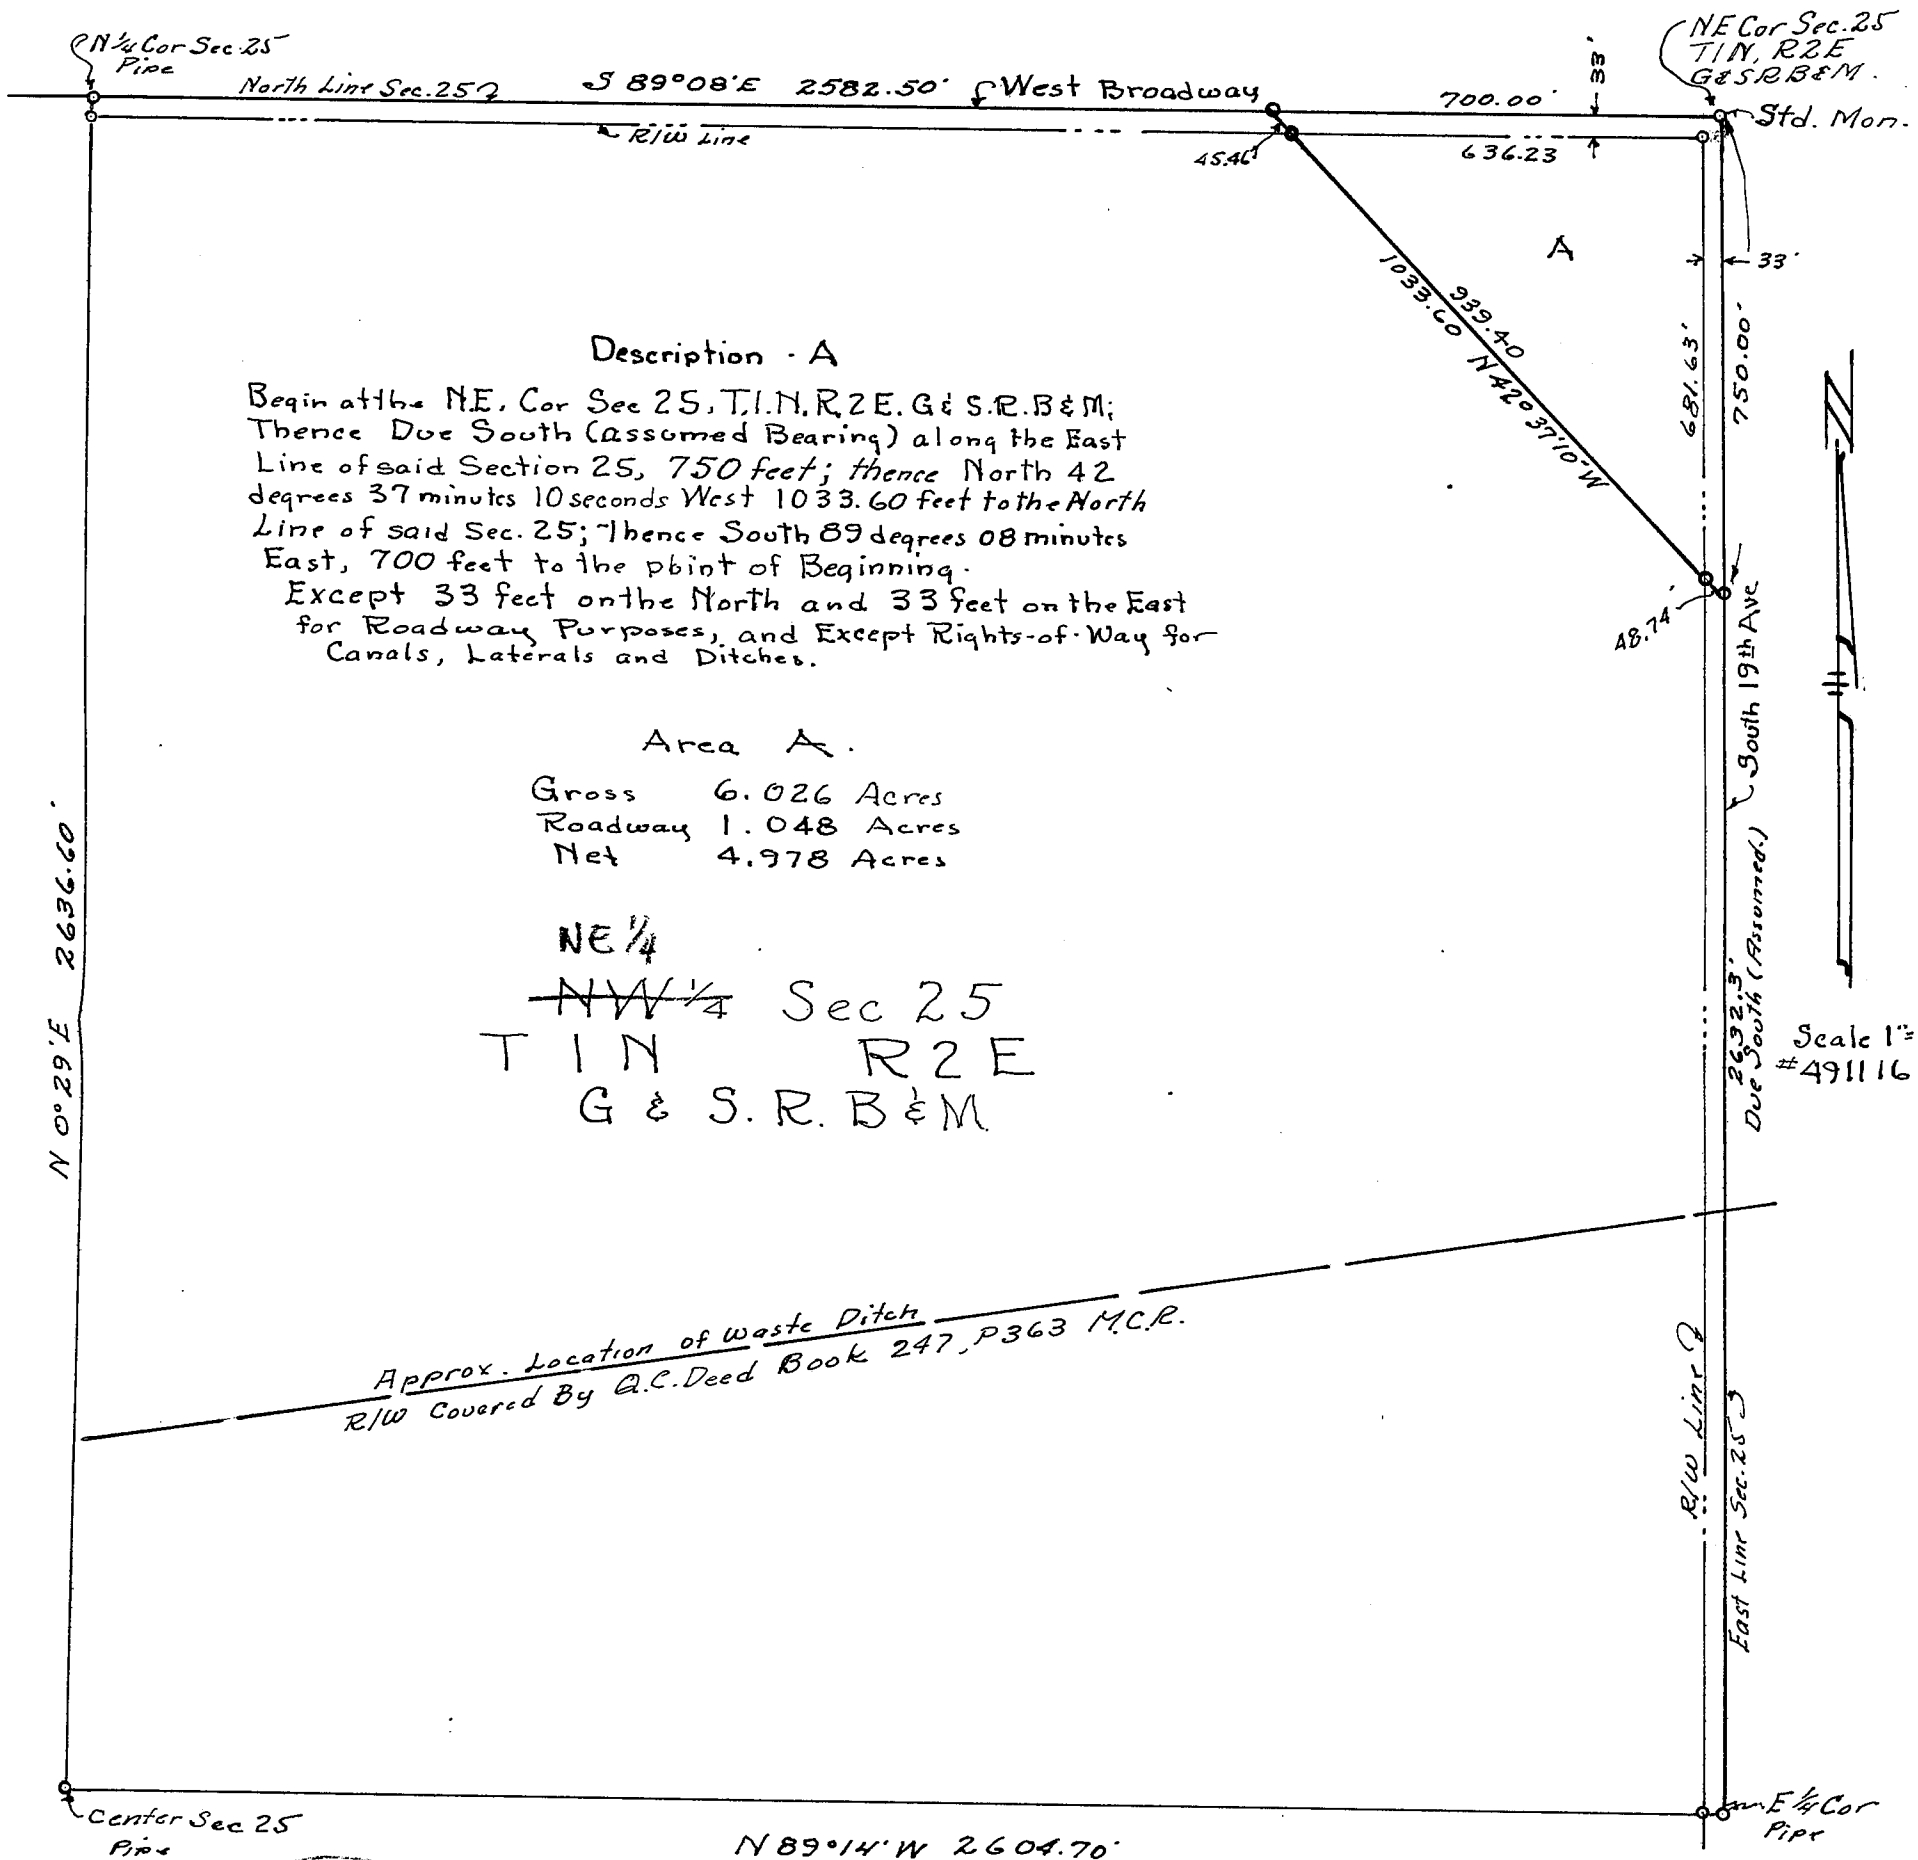

Description - A

Begin at the N.E. Cor Sec 25, T.1.N. R2E. G&S.R.B&M; Thence Due South (assumed Bearing) along the East Line of said Section 25, 750 feet; thence North 42 degrees 37 minutes 10 seconds West 1033.60 feet to the North Line of said Sec. 25; Thence South 89 degrees 08 minutes East, 700 feet to the point of Beginning.
Except 33 feet on the North and 33 feet on the East for Roadway Purposes, and Except Rights-of-Way for Canals, Laterals and Ditches.

Area A.

Gross	6.026 Acres
Roadway	1.048 Acres
Net	4.978 Acres

NE ¼
~~NW ¼~~ Sec 25
T 1 N R 2 E
G & S. R. B & M

REGISTERED WILLIAM T. KEPLINGER CERTIFICATE EXPIRES DEC. 31, 1949 ARIZONA, U.S.A.

PLAT OF
A PORTION OF THE
N.E.¼ Sec 25, T1N, R2E
G&SRB&M.
for
HARLOW. I. MOHN.

Nov. 1949

Office of W.T. Keplinger - Engineer.

SEC. 25, 1N-2E

DIN 55532