SEC. 29, 1N-3E

DIN 55537 3/4

Mr. & Mrs. A. J. Cornell
W. T. Keplinger, Engr.
TRACT G

That part of the NW$\frac{1}{4}$ SW$\frac{1}{4}$ Sec. 29, T. 1 N. R. 3 E, G.&S. R. B. & M., described as follows:

From the SE cor. of the NE$\frac{1}{4}$ NW$\frac{1}{4}$ SW$\frac{1}{4}$ of said Section 29, run N. 0°03' E. (Assumed Bearing) along the East line thereof, 490.82 feet; thence S. 87°22'50" W. along the North line of Restful Vista, as shown by plat of record in Book 60 of Maps, at page 36 thereof, M.C.R., 141.35 feet to the NW corner of Lot 1 of said subdivision; thence N. 0°08'30" W., a distance of 8 feet to the Northerly line of a 16 foot alley; thence S. 87°22'50" W. along said Northerly line 256.26 feet to the SE corner of Tract G and the point of beginning; thence continue S. 87°22'50" W. along said Northerly alley line 65.49 feet to the SW corner of Tract G; thence N. 0°35'00" W., 81.53 feet to the Southerly Right of Way line of the Monmonier Canal and the Northwest corner of Tract G; thence N. 84°30' E. along said Right of Way line 66.22 feet to the NE corner of Tract G; thence S. 0°08'30" E. and parallel to the West line of said NE$\frac{1}{4}$ NW$\frac{1}{4}$ SW$\frac{1}{4}$ Sec. 29, 84.89 feet to the SE corner of Tract G and the point of beginning.
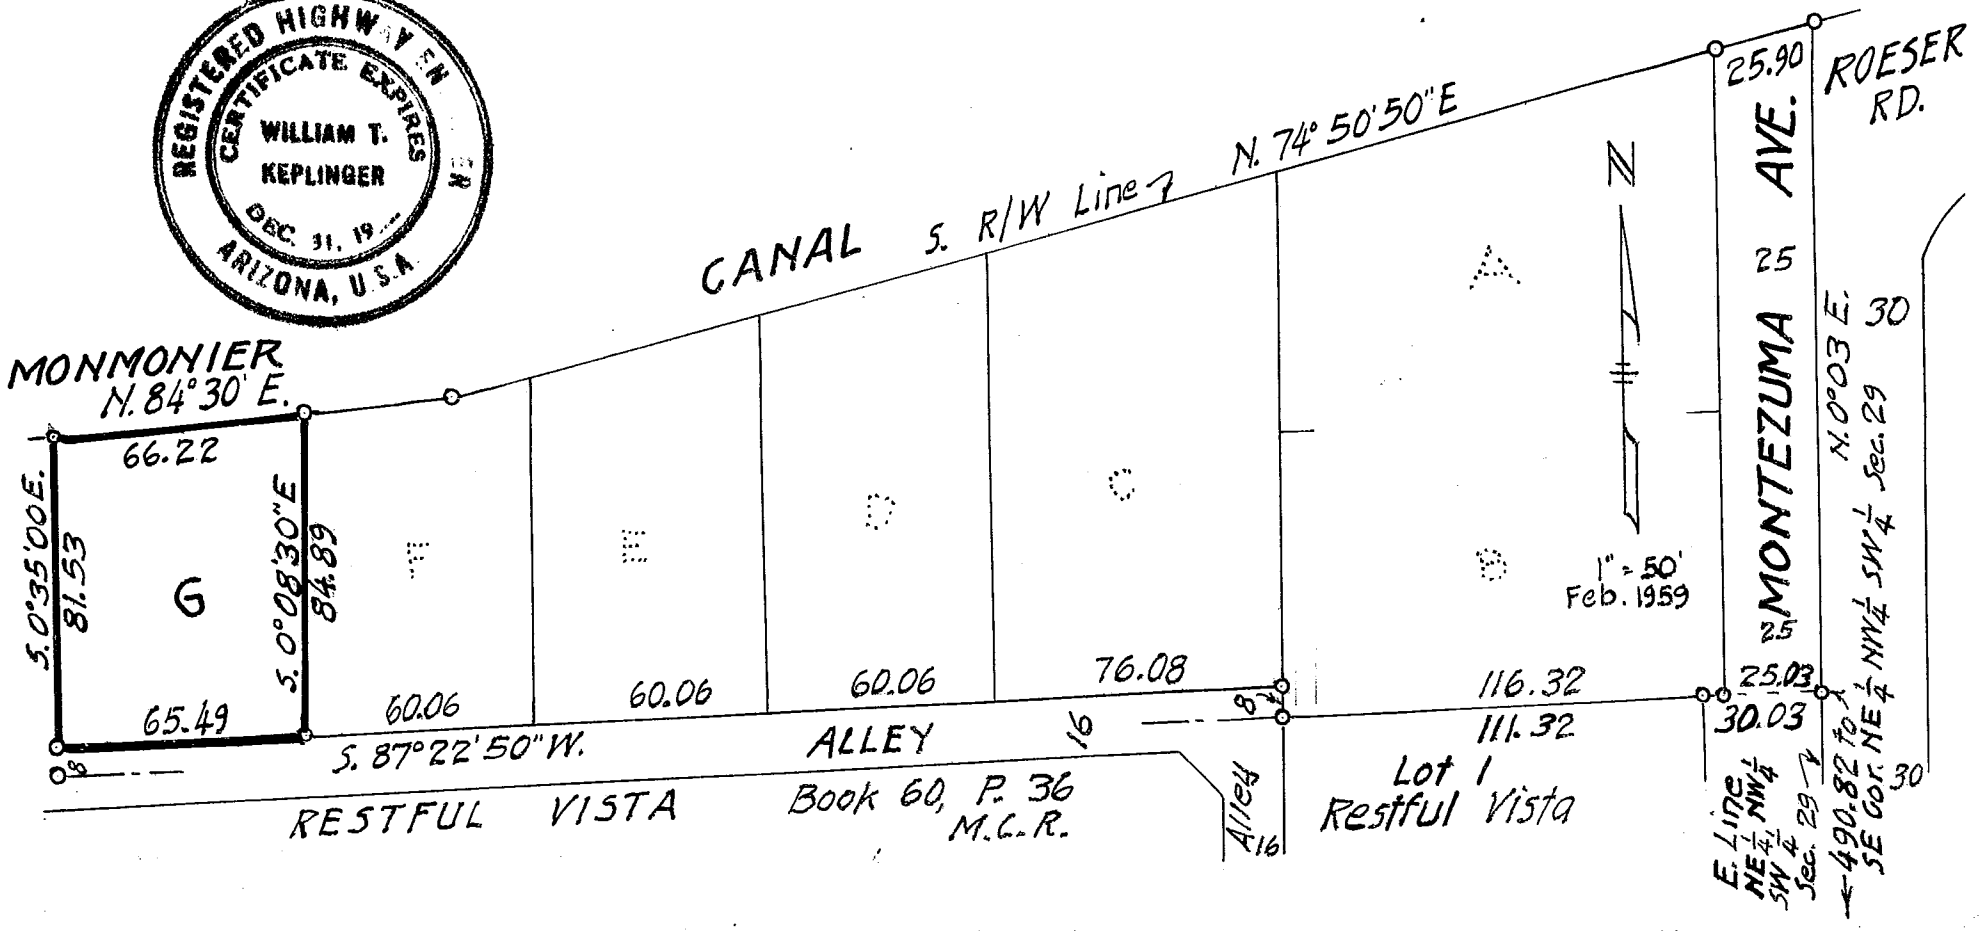
REGISTERED HIGHWAY ENGINEER
CERTIFICATE EXPIRES
WILLIAM T. KEPLINGER
DEC. 31, 19--
ARIZONA, U.S.A.