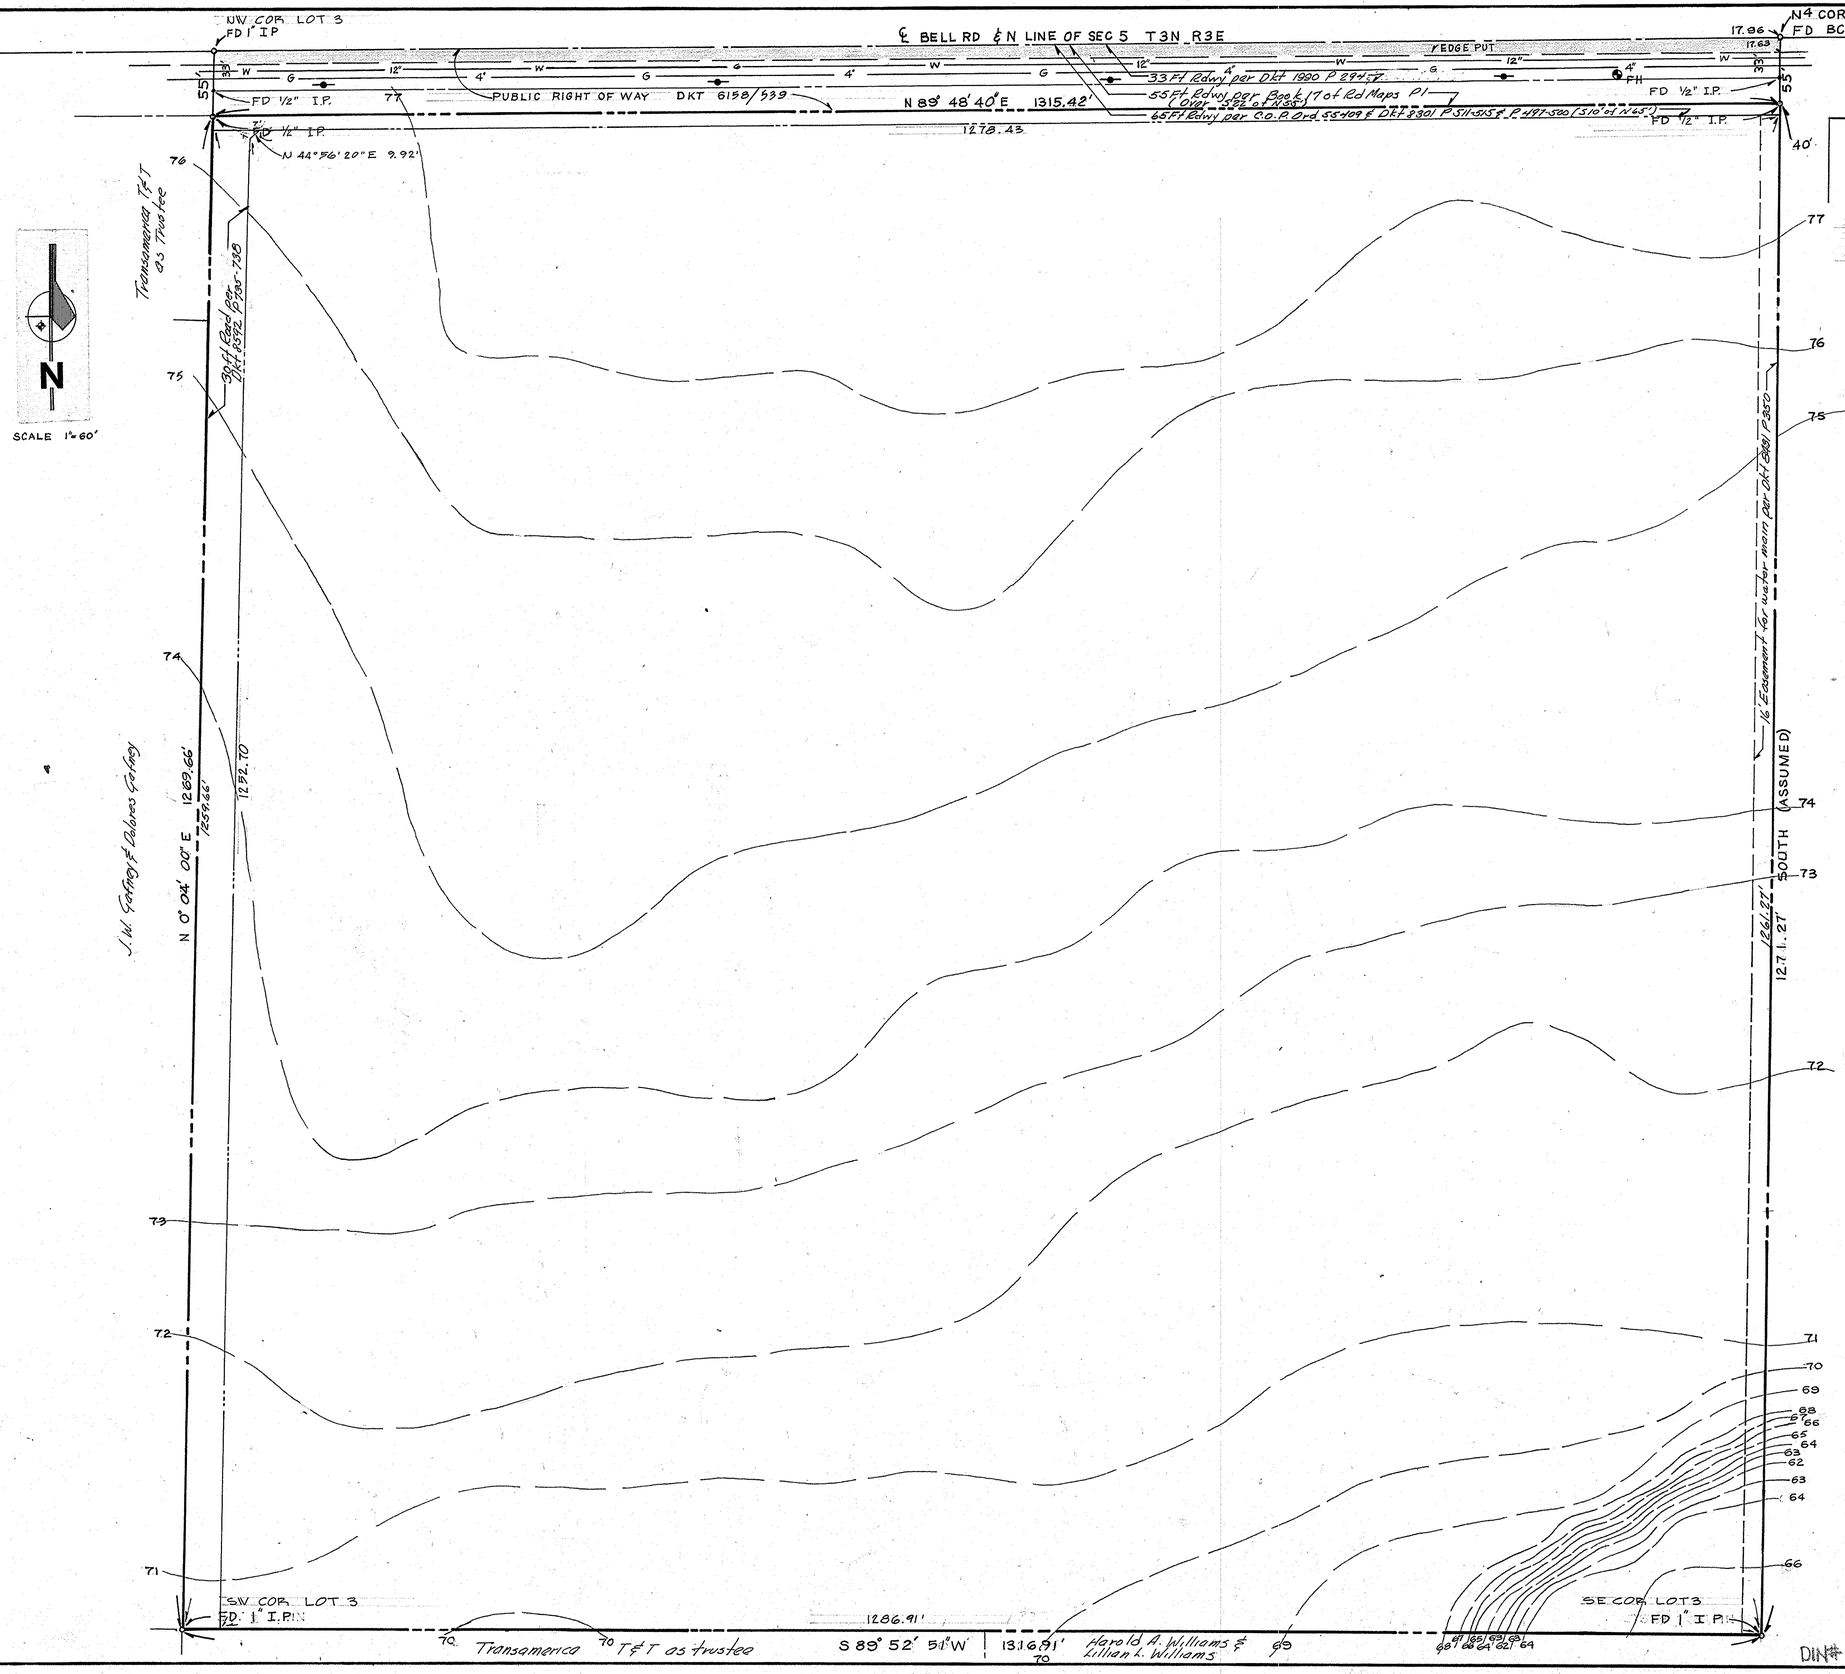

LEGAL DESCRIPTION

Lot 3, also described as the northeast 1/4 of the northwest 1/4 of Sec. 5, T3N, R3E, of the Gila and Salt River Base and Meridian, situate in Maricopa County, Arizona.

CERTIFICATE

I CERTIFY THAT THE LANDS DELINEATED HEREON WERE SURVEYED UNDER MY DIRECTION DURING THE MONTH OF MAY, 1969 AND THAT IRON PINS WERE SET AT ALL CORNERS AS SHOWN.

Robert R. Johnson

REGISTERED CIVIL ENGINEER #6391

UTILITIES

GAS — ARIZ. PUBLIC SERV. CO.
WATER — CITY OF PHOENIX
POWER — ARIZ. PUBLIC SERV. CO.
TEL — MOUNTAIN STATES TEL. CO
SEWER — CITY OF PHOENIX (CLOSEST MAIN 1/4 MI SOUTH OF SE COR PROP)

CONTOUR INTERVAL 1'

Registered Professional Engineer (Civil) CERTIFICATE NO. 6391 ROBERT ROLAND JOHNSON Date Signed 5-6-69 ARIZONA, U.S.A.

SURVEY OF NE 1/4, NW 1/4 SECTION 5, T3N R3E		
SCALE: 1"=60'	APPROVED BY:	DRAWN BY: P.J.B
DATE: 5-6-69		REVISED: 3-25-71
ASSOCIATED ENGINEERS CIVIL CONSULTANTS PHOENIX, ARIZONA		DRAWING NO. 409-10

DIN# 55540 1/1
APLS

R1-239