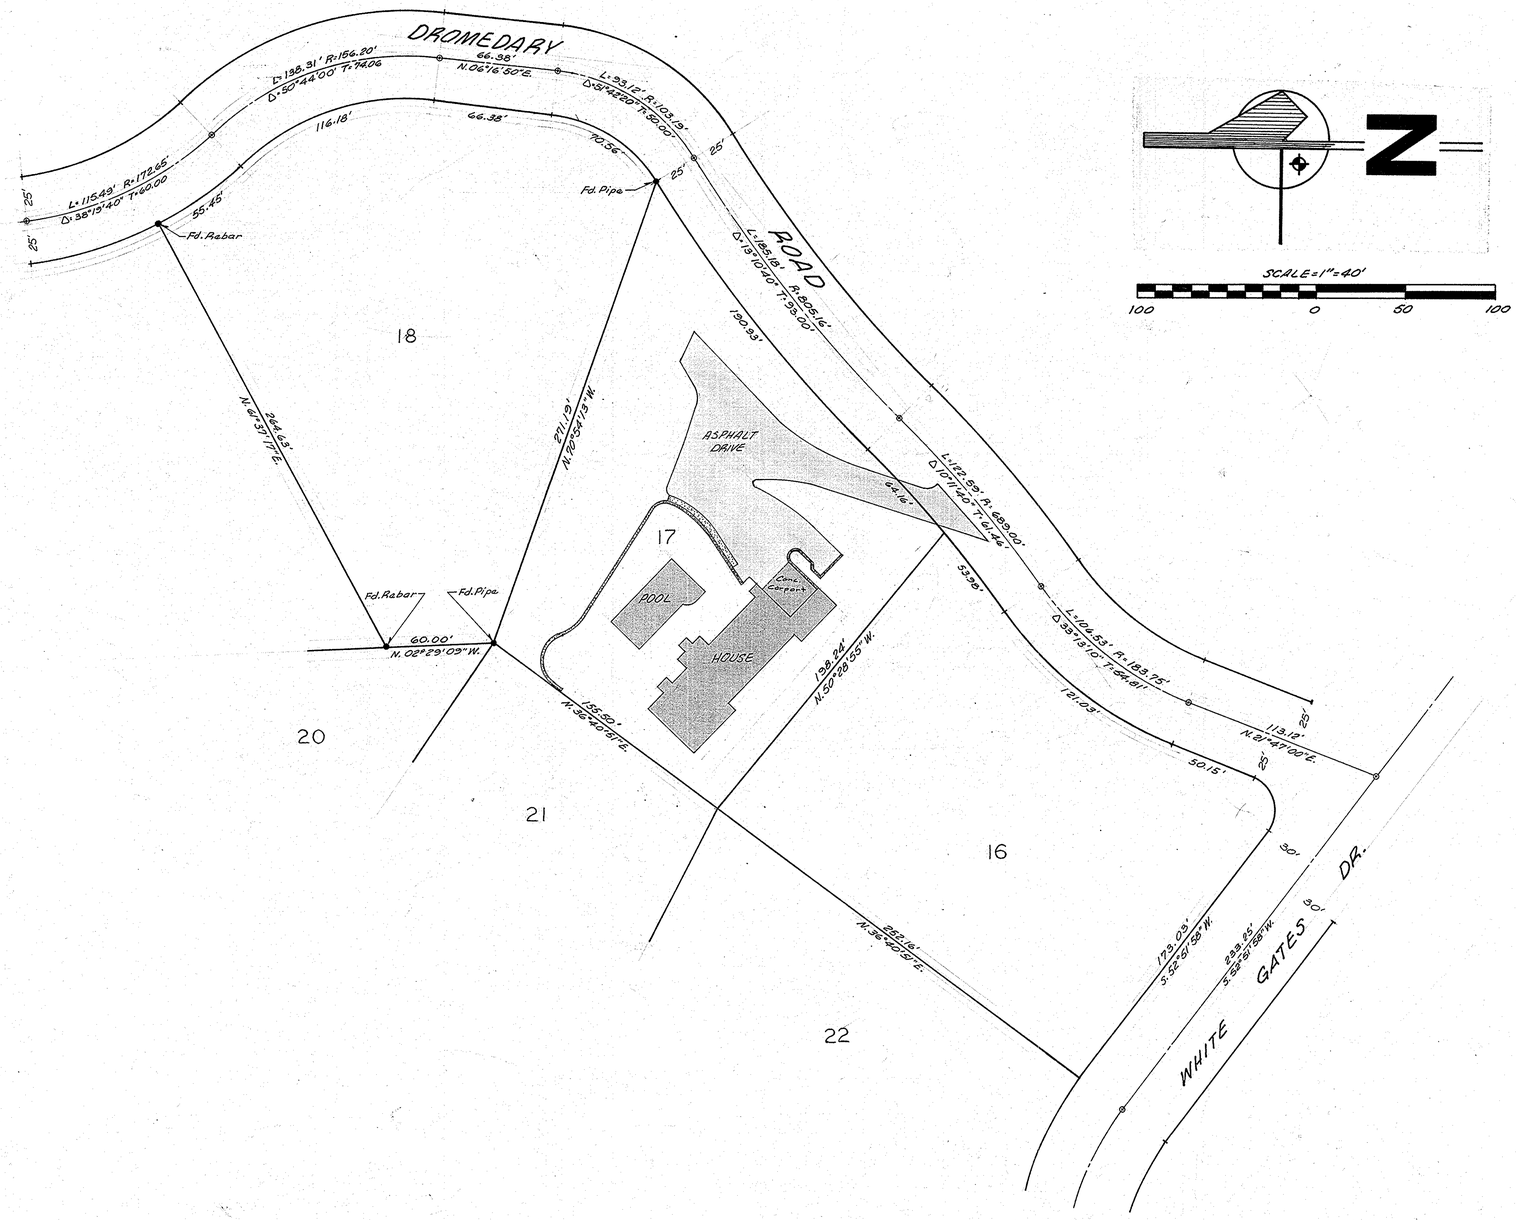

CERTIFICATE

I CERTIFY BY MY SEAL AND SIGNATURE HEREON THAT THE SURVEY OF THE PROPERTY HEREIN SHOWN WAS PERFORMED UNDER MY DIRECTION DURING THE MONTH OF DECEMBER, 1971.
ALL CORNERS WERE SET AS SHOWN.

Registered Professional Engineer (Civil) CERTIFICATE No. 6391 ROBERT L. ALLEN ARIZONA, U.S.A. Signed 2-1-72

ASSOCIATED ENGINEERS
Civil Consultants
Phoenix Arizona

LOT SURVEY		
SCALE: 1"=40'	APPROVED BY:	DRAWN BY RSW
DATE:		REVISED
LOTS 17 & 18 RED ROCK SUBDIVISION		
		DRAWING NUMBER 1271-5

DIN #55543½
APLS

24X36 PRINTED ON NO. 1000H CLEARPRINT