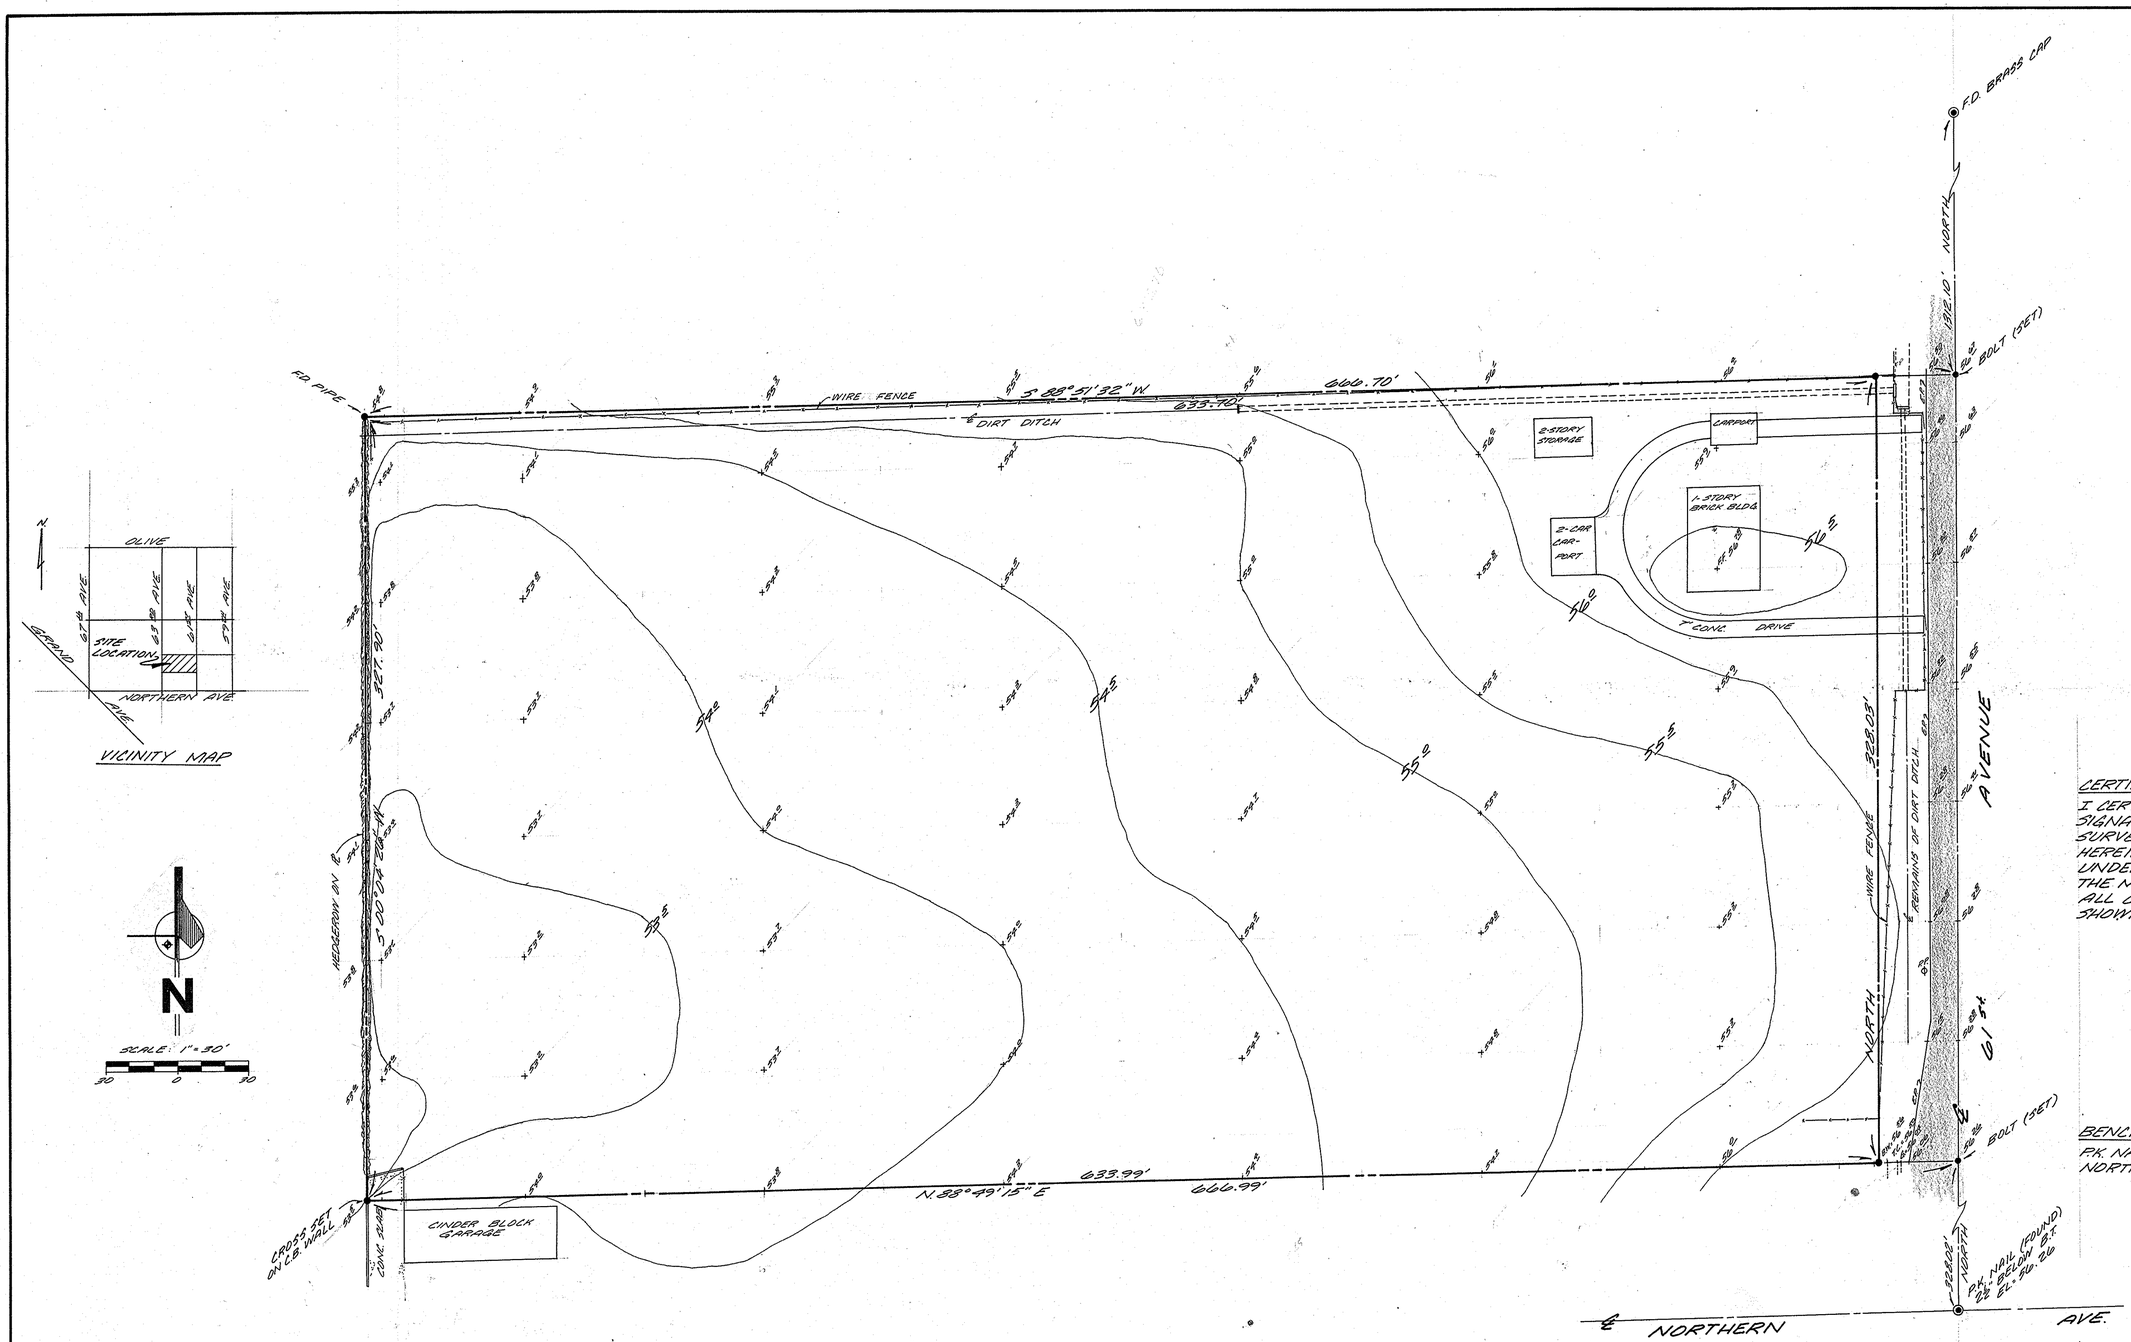

CERTIFICATE

I CERTIFY BY MY SEAL AND SIGNATURE HEREON THAT THE SURVEY OF THE PROPERTY HEREIN SHOWN WAS PERFORMED UNDER MY DIRECTION DURING THE MONTH OF AUGUST, 1971 ALL CORNERS WERE SET AS SHOWN.

BENCH MARK

P.K. NAIL @ INTERSECTION OF NORTHERN AVE. & 61st AVE. EL=1155.95

ASSOCIATED ENGINEERS Civil Consultants Phoenix Arizona	RESULTS OF SURVEY 61st AVE. NORTH OF NORTHERN AVE. GLENDALE, ARIZONA		REVISED: REVISED: REVISED: DATE: 9/23/71
	VALENZUELA		
	DRAWN BY: G.T. CHK:	SHEET 1 OF 1	JOB NO. 871-4

DIN# 55544 1/1

APLS

31/3N/2E R1-244