SURVEY IN SECTION 15 T.1N R3E
SUBDIVISION OF THE NW¼ NE¼ NE¼
APRIL 11 + 12, 1955
FOR: GILL + KEEGAN
PHOENIX ARIZONA
SCALE - ONE INCH = 200 FEET

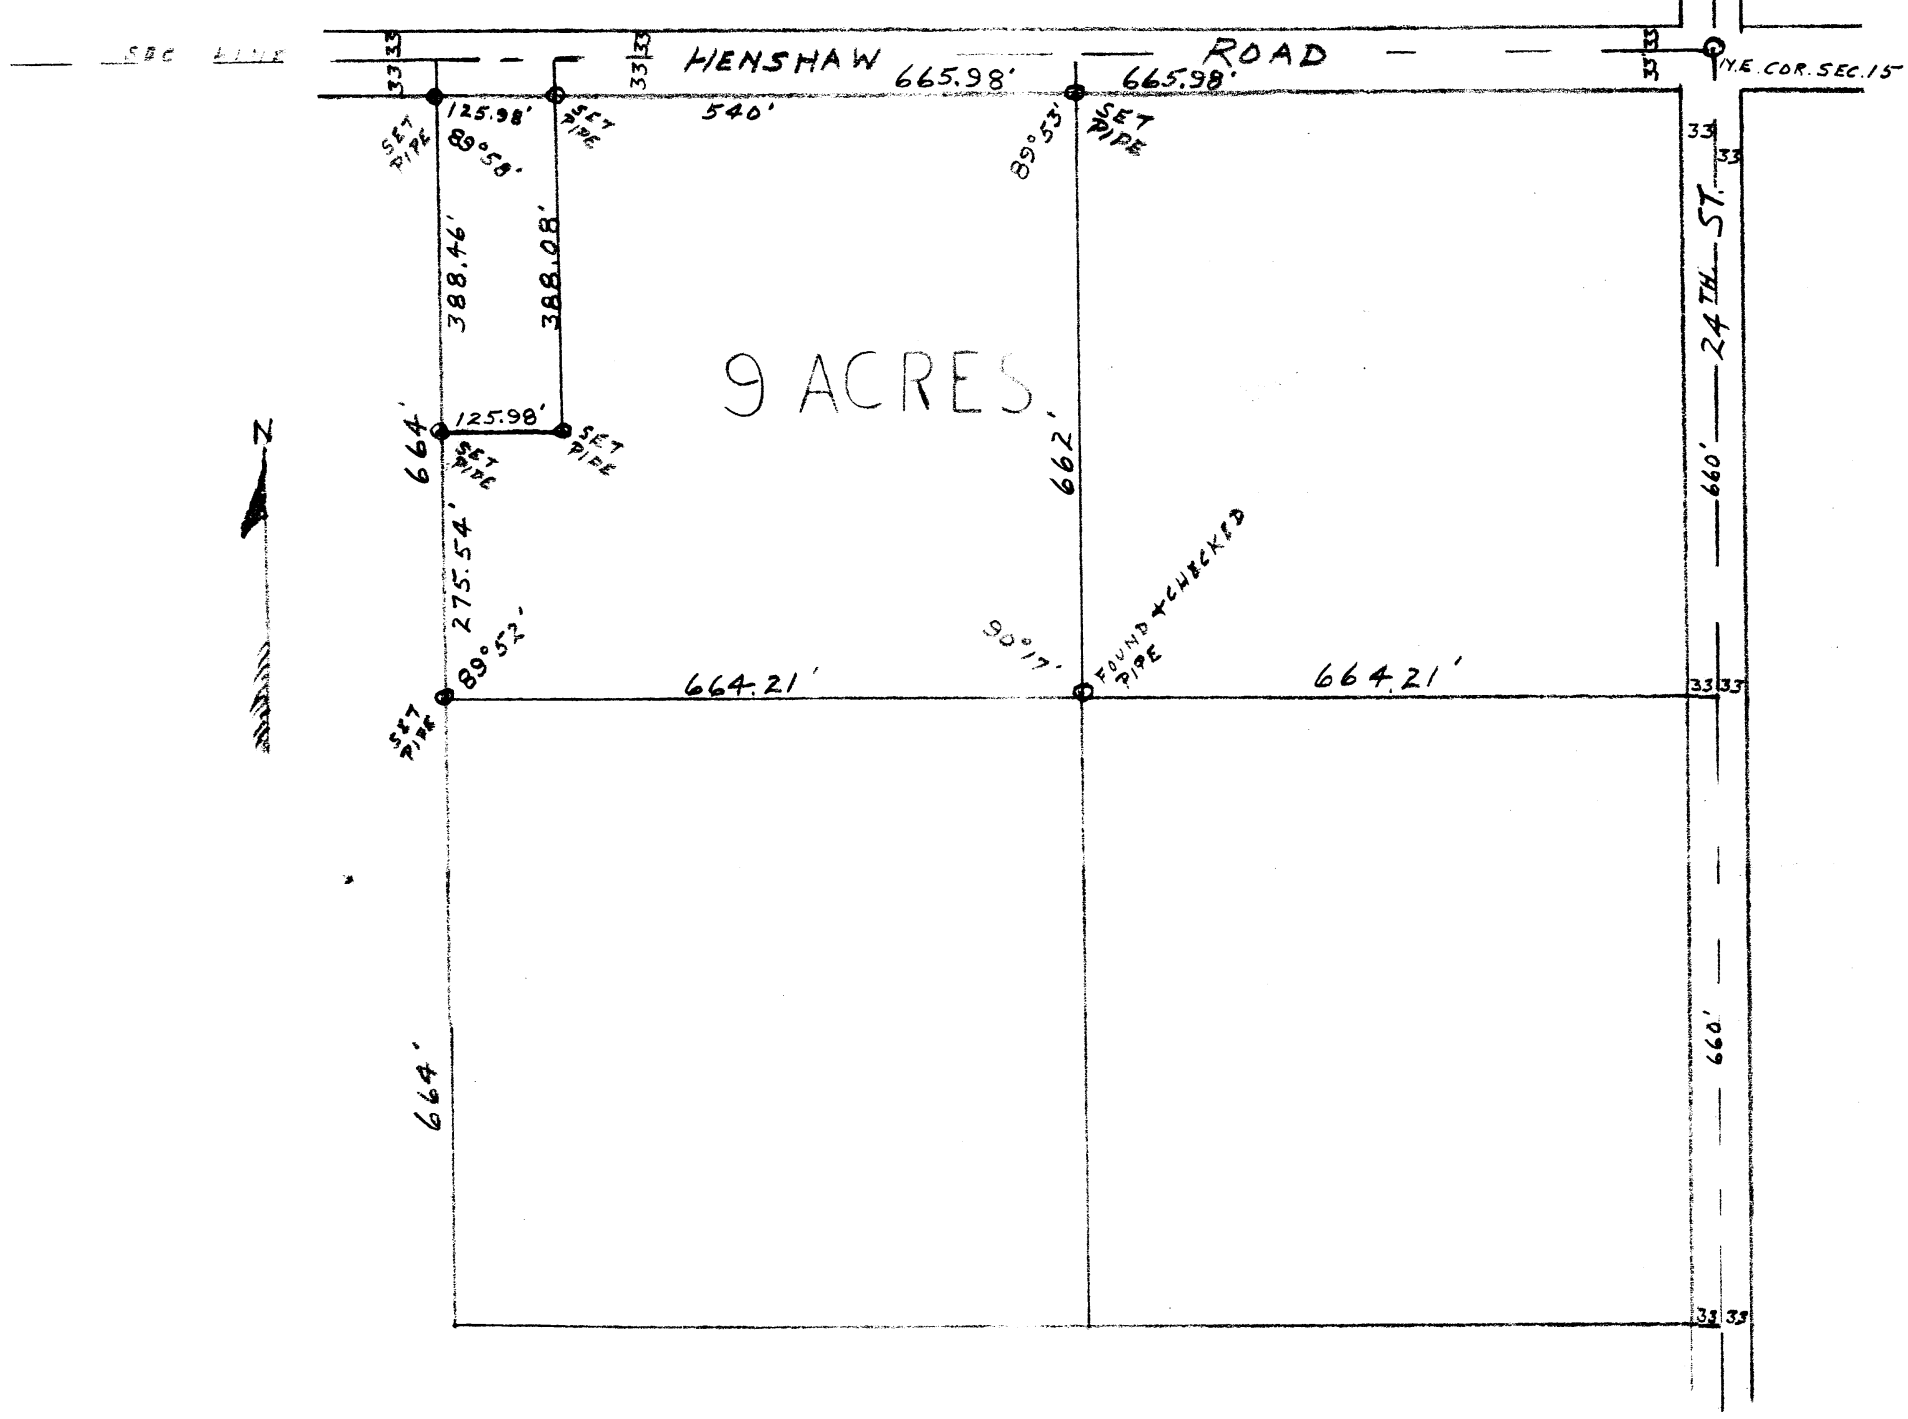

CERTIFICATE OF SURVEY

This is to certify that I have made a survey of the premises as shown by plat hereon and that I have set the property corners correct, this 12th day April 1955.

Wm H Bartlett

REGISTERED LAND SURVEYOR
BARTLETT ENGINEERING CO.
31 S. 1ST AVE.
PHOENIX, ARIZ.

REGISTERED LAND SURVEYOR
CERTIFICATE EXPIRES
Wm. H.
BARTLETT
DEC. 31, 1955
ARIZONA, U.S.A.

DIN 55640

15, 1N-3E