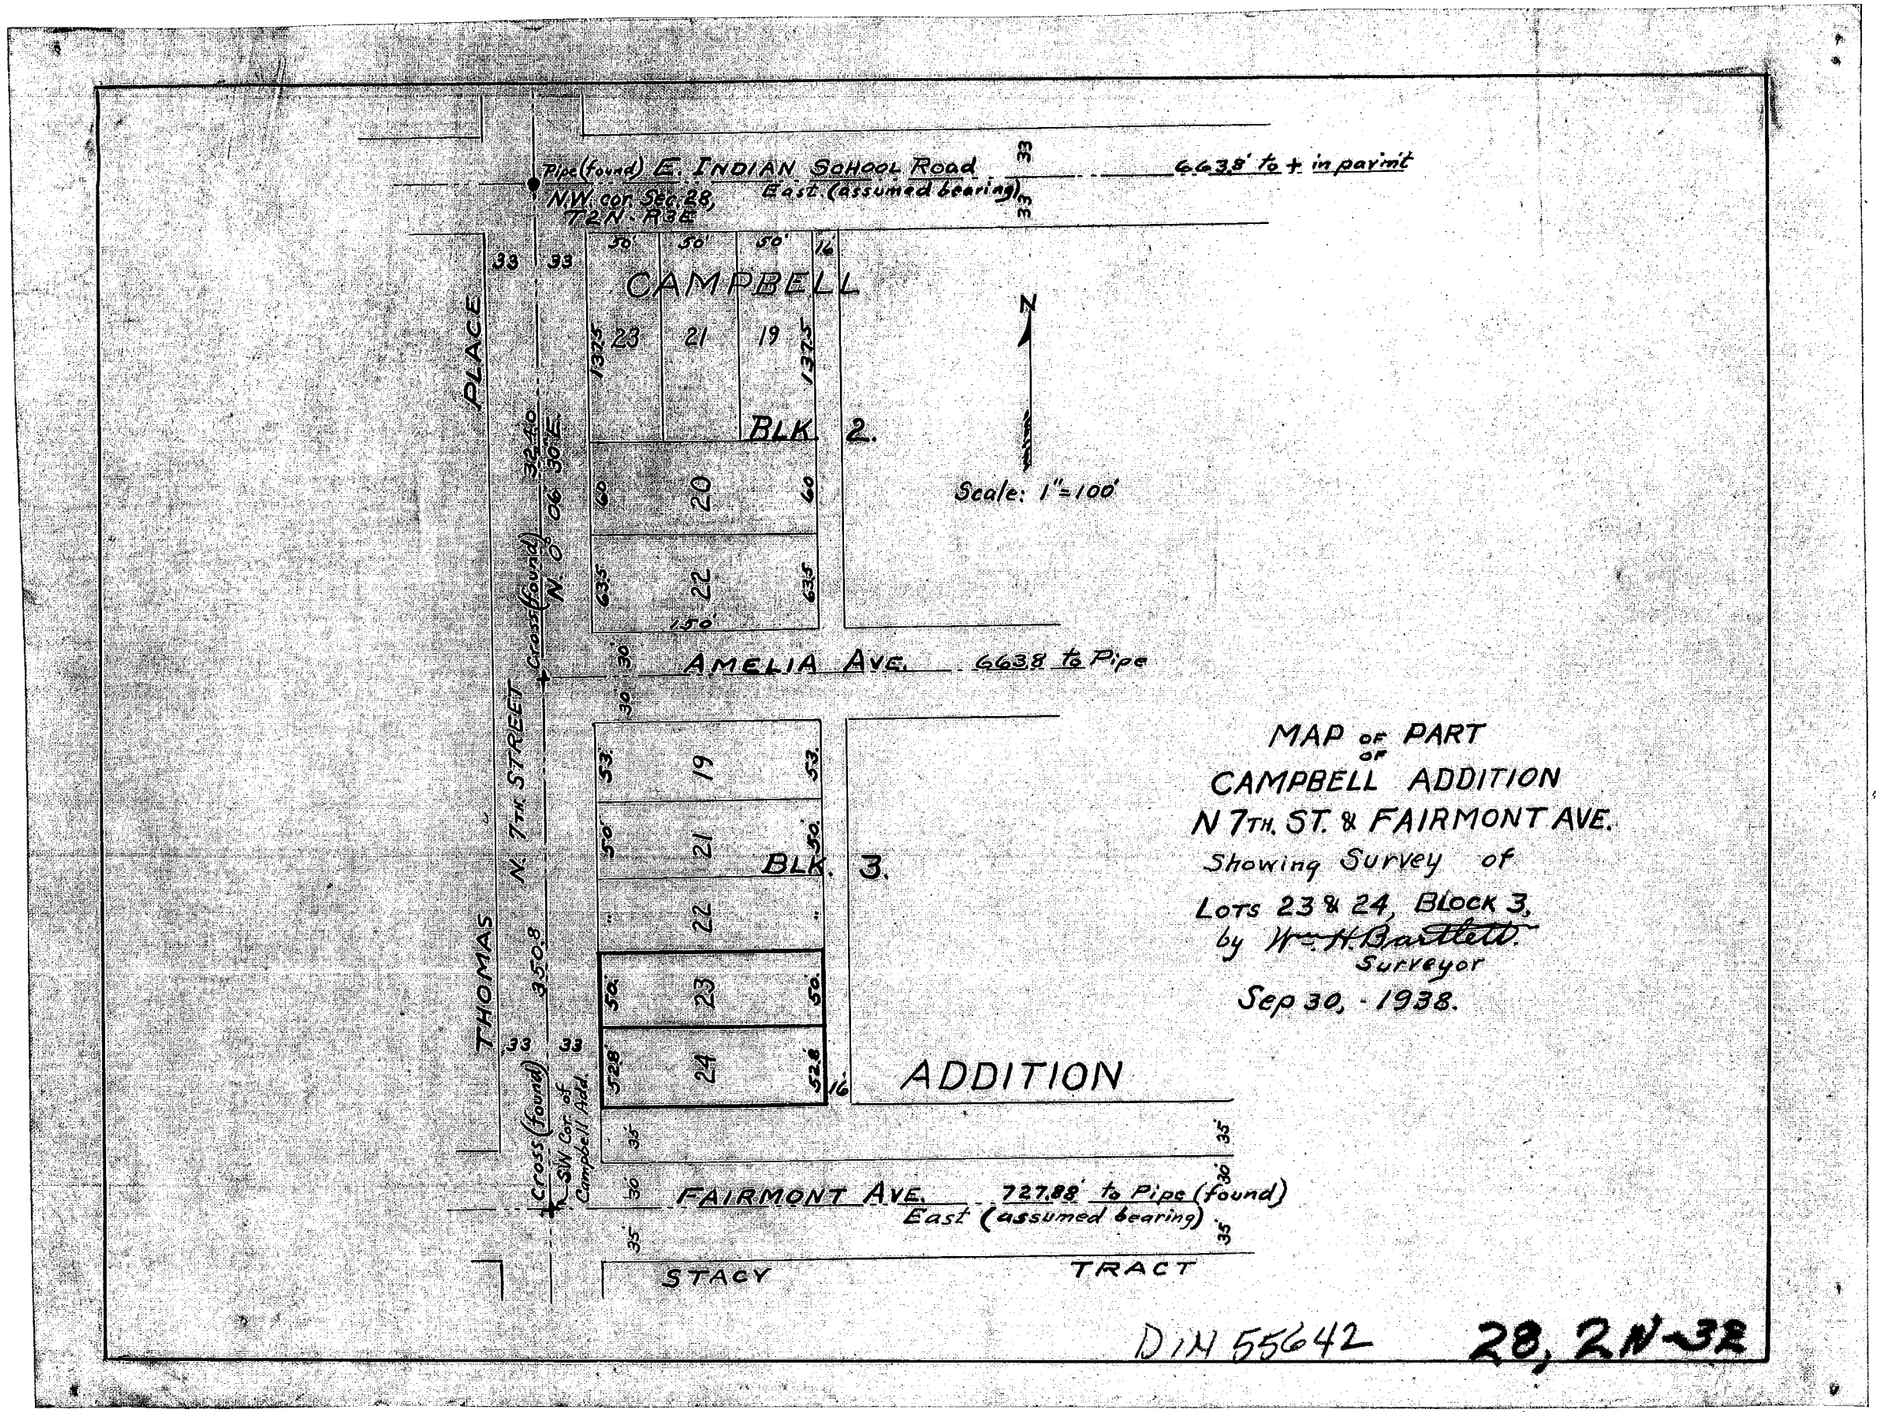
Pipe (found) E. INDIAN SCHOOL Road
N.W. cor. Sec. 28, T2N-R3E
East (assumed bearing)
6638' to + in pavmt
CAMPBELL
BLK. 2.
Scale: 1"=100'
AMELIA AVE.
6638 to Pipe
BLK. 3.
ADDITION
FAIRMONT AVE.
727.88' to Pipe (found)
East (assumed bearing)
STACY
TRACT
THOMAS
PLACE
N. 7TH STREET
Cross (found)
N. 0° 06' 30" E.
3240
350.8
SW Cor. of Campbell Add.
N
MAP OF PART OF CAMPBELL ADDITION
N 7TH. ST. & FAIRMONT AVE.
Showing Survey of
LOTS 23 & 24, BLOCK 3,
by Wm. H. Bartlett
Surveyor
Sep 30, - 1938.
DIN 55642
28, 2N-32