DIN 55663 1/2

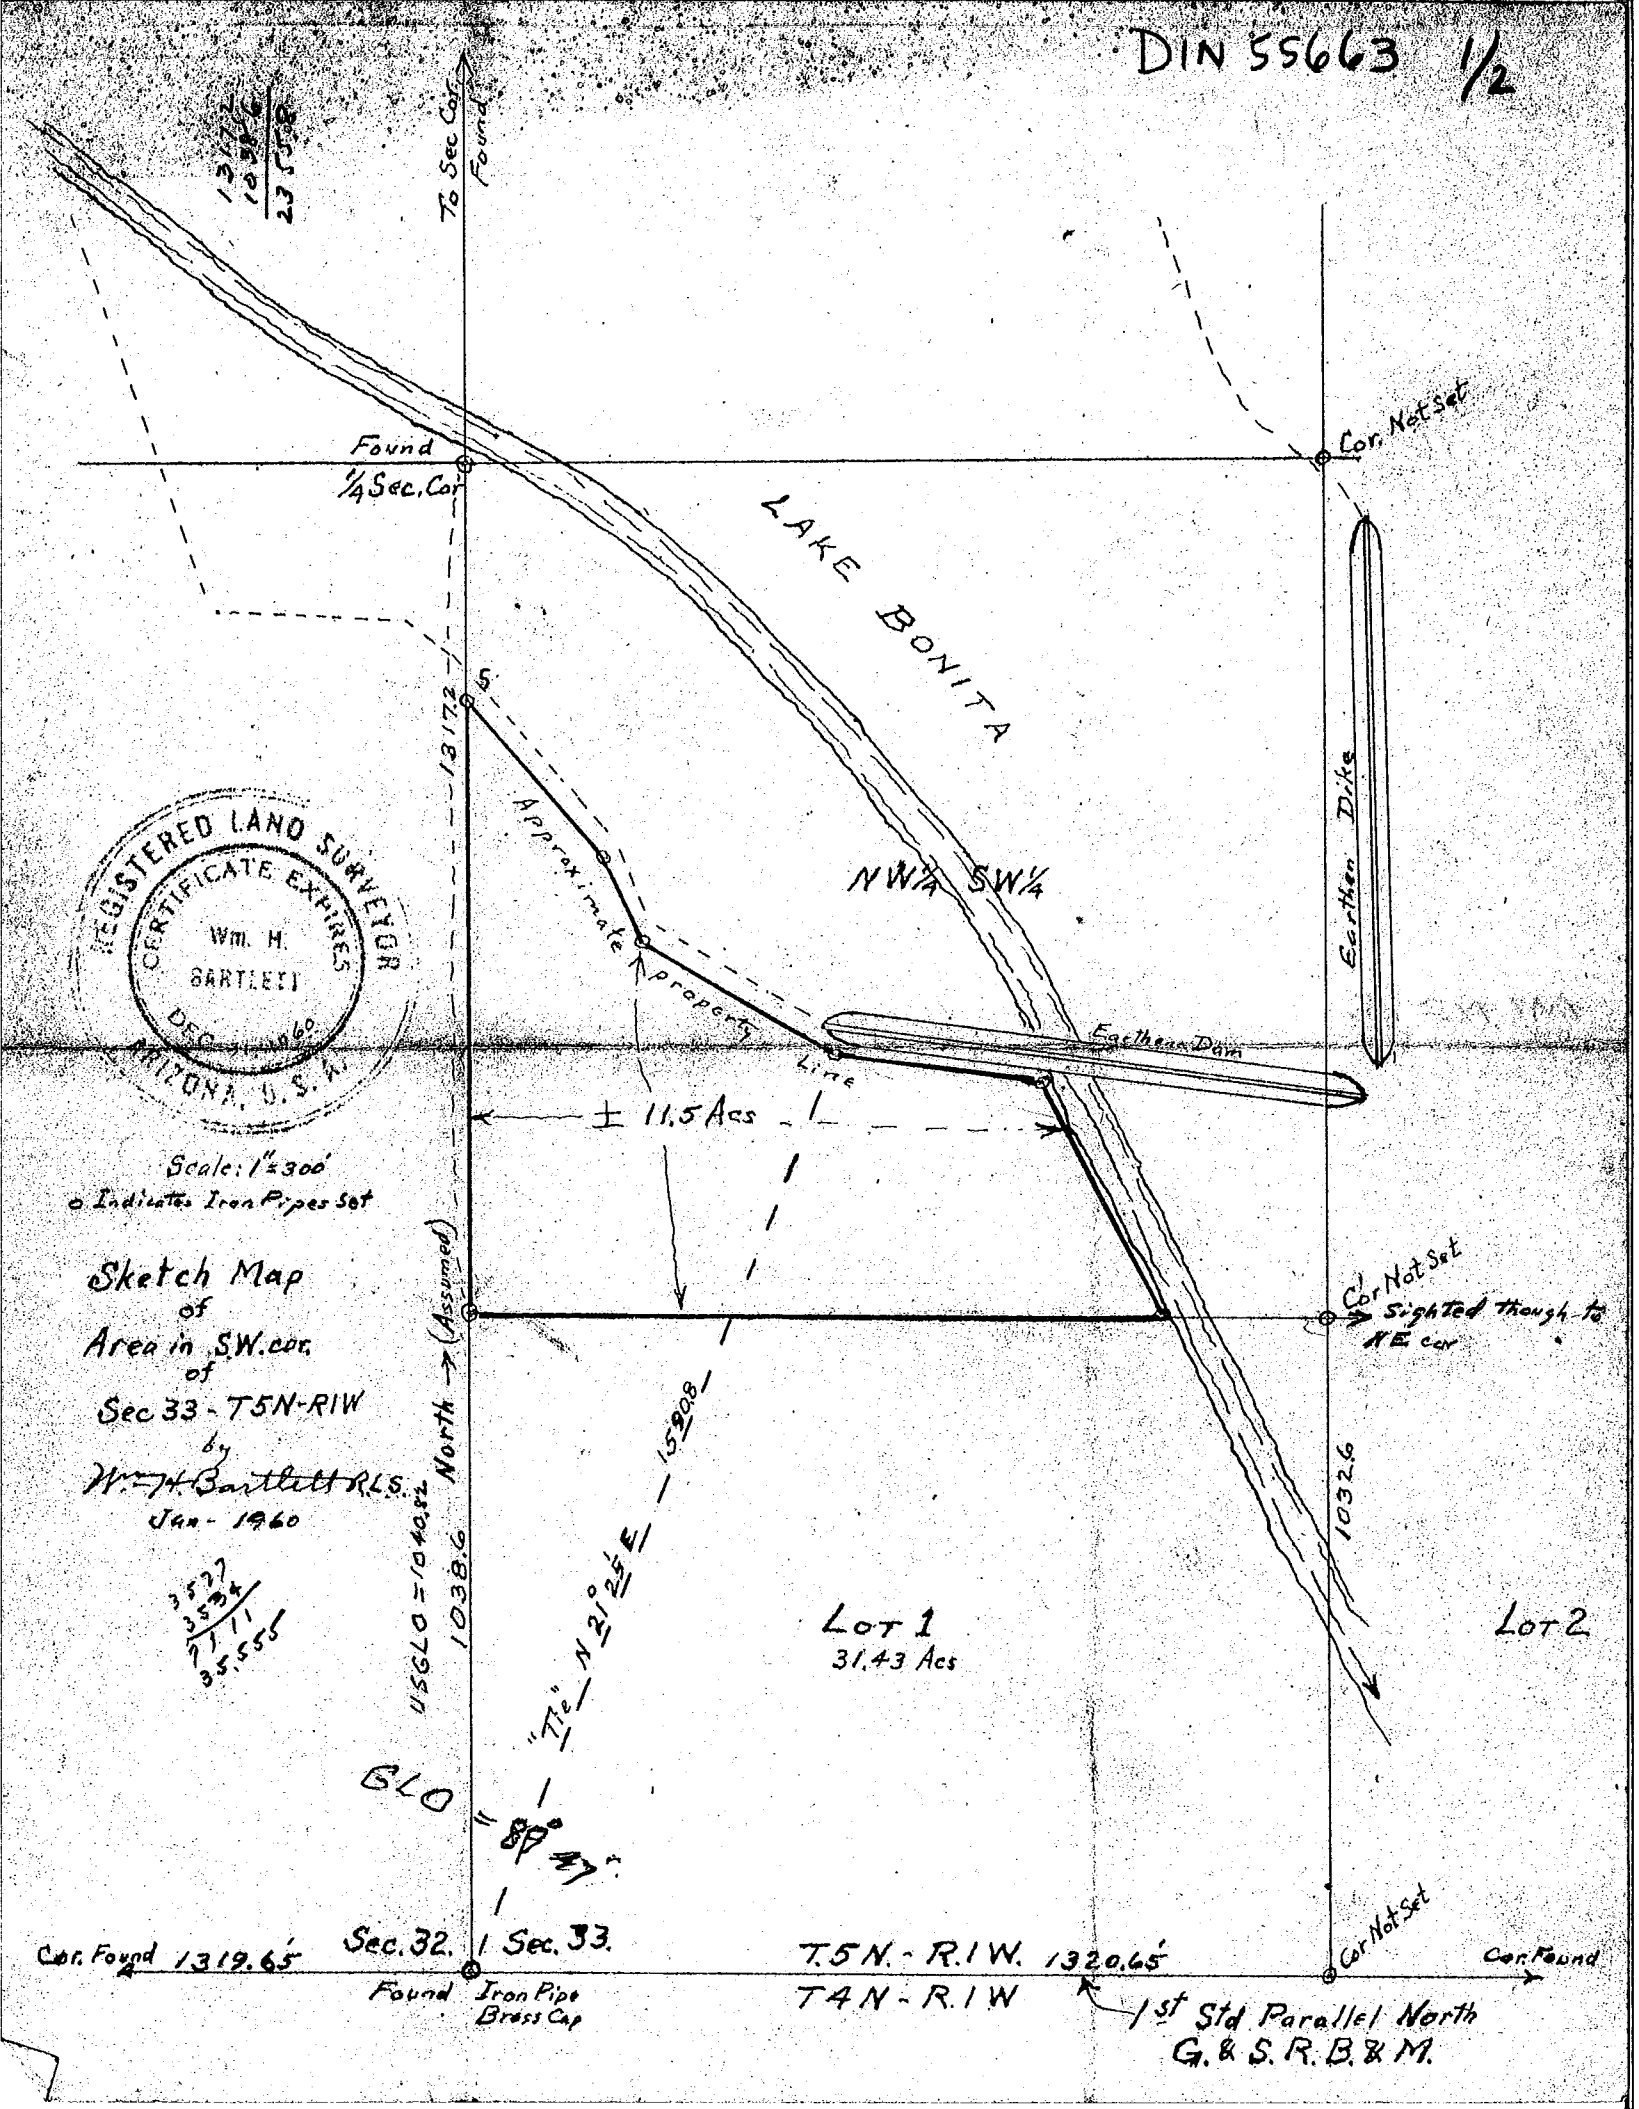

To Sec Cor Found
Found
1/4 Sec. Cor
Cor. Not Set
LAKE BONITA
1317.2
Approximate property Line
NW1/4 SW1/4
Earthen Dike
Earthen Dam
± 11.5 Acs
Scale: 1" = 300'
o Indicates Iron Pipes Set
Sketch Map of Area in S.W. cor. of Sec 33 - T5N-R1W by Wm. H. Bartlett R.L.S. Jan - 1960
North → (Assumed)
USGLO = 1040.82
1038.6
"Tie" N 21° 25' E 1590.8
Cor Not Set
Sighted though to NE cor
1032.6
Lot 1
31.43 Acs
Lot 2
GLO = 89° 47'
Cor. Found 1319.65'
Sec. 32.
Sec. 33.
Found Iron Pipe Brass Cap
T.5N. - R.1W. 1320.65'
T4N - R.1W
Cor Not Set
Cor. Found
1st Std Parallel North G. & S. R. B. & M.
REGISTERED LAND SURVEYOR
CERTIFICATE EXPIRES
Wm. H. BARTLETT
DEC 31 1960
ARIZONA, U.S.A.