BENCH MARK:
X On Headwall S.E. Corner Intersection
19th Ave. and Southern: Elev. = 1084.56

LEGEND

- ○ - ½" Iron Pipe set, Tagged L.S. 1681
- ● - Mon. Fd. as Noted
- M - Measured in Field
- Ⓢ - Sanitary Sewer Manhole
- Ⓦ - Irrigation Manhole
- Ⓑ - Bell Telephone Manhole
- —D→ Drainage Ditch
- 81.0 - Existing Elevation
- 81.0 - New Elevation
- New Pavement

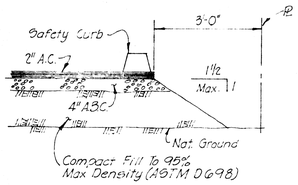

TYPICAL SECTION AT PROPERTY LINE

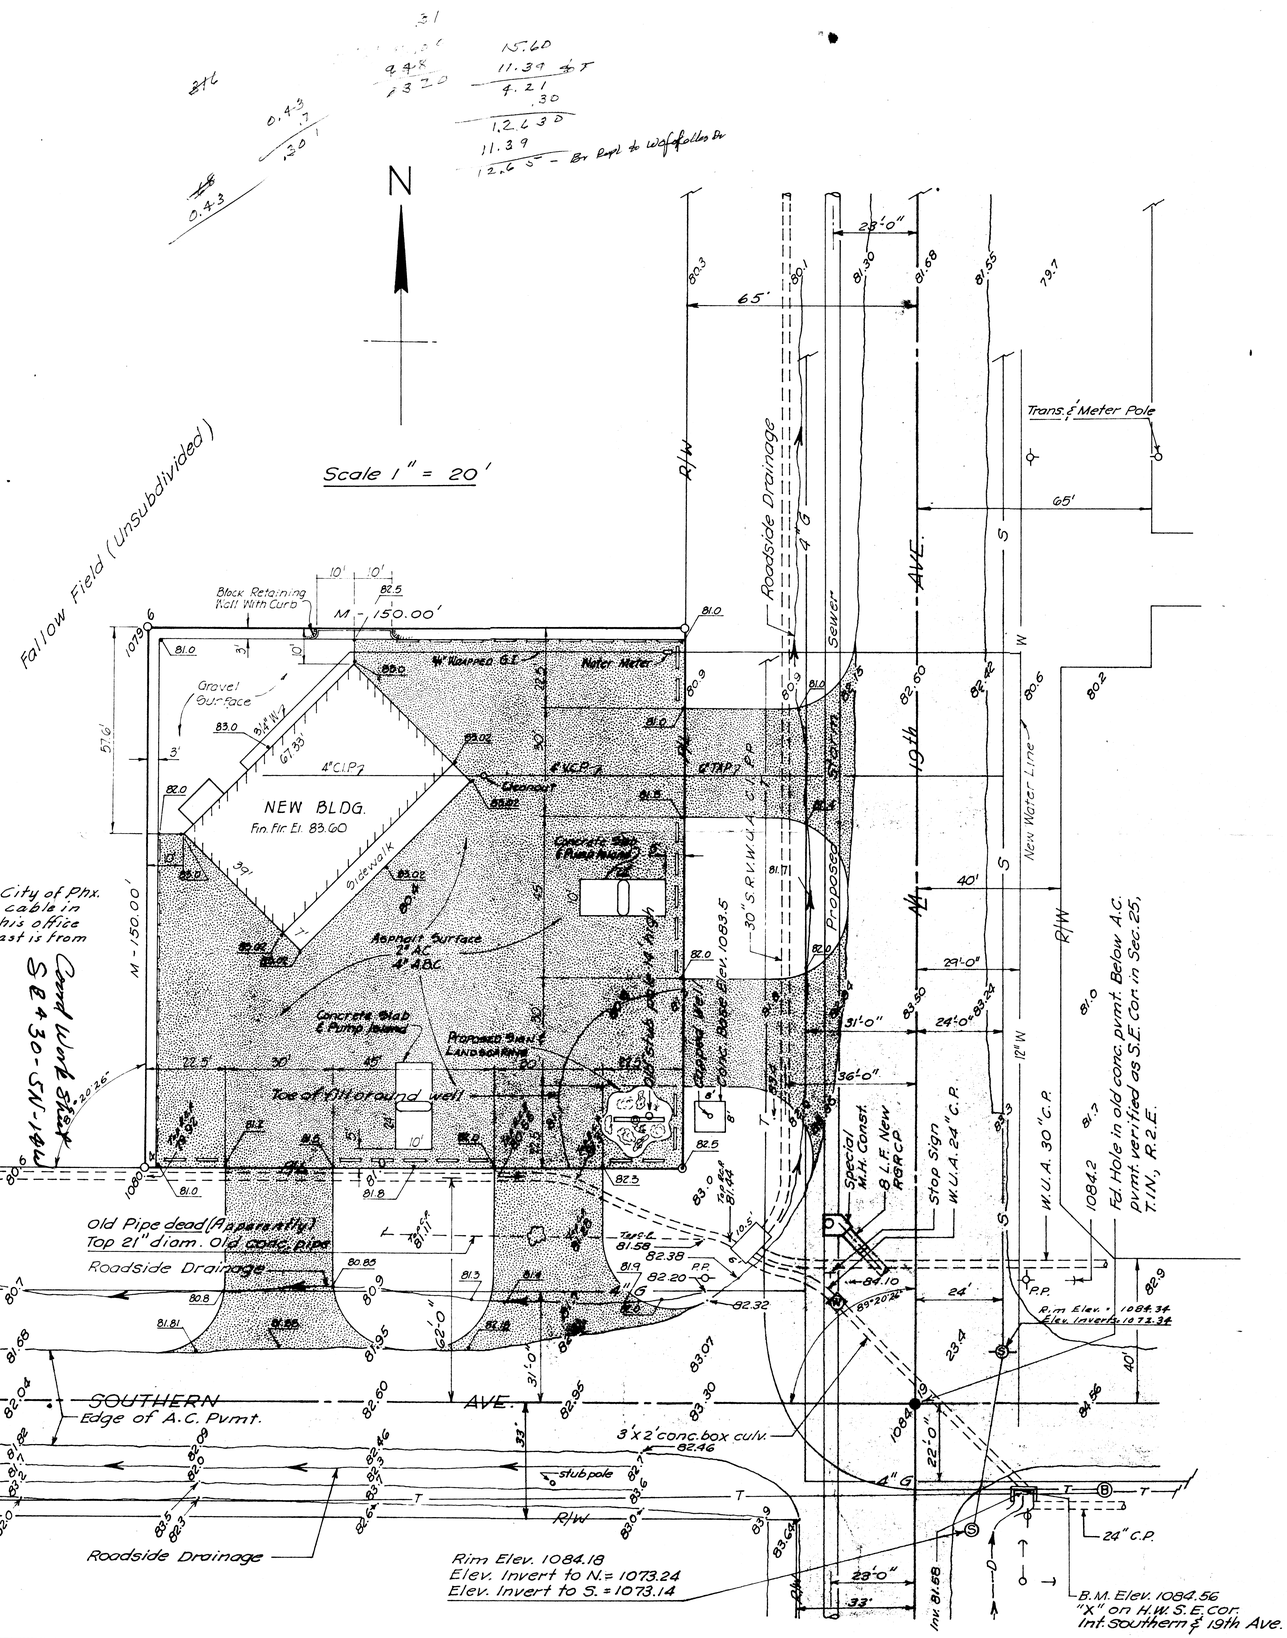

Note: The proposed storm sewer is from City of Phx. information. The underground telephone cable in the intersection is from notes on file in this office dated 12th April, 1966. The 30" C.P. to the east is from S.R.V.W.U.A. information.

KEY MAP

REPORT OF SURVEY

FOR

THE CIRCLE K CORP.

2810 W. CAMELBACK ROAD
PHOENIX, ARIZONA

LEGAL DESCRIPTION

The S. 215.00' of The East 215.00' of The S.E. ¼ Sec. 25, T.1N., R.2E., G.&S.R.B.&M., Except The S. 85.00' of The E. 65.00' Thereof.

This will certify that the Survey shown hereon was done under my supervision during the month of June 1970.

Eugene Pattillo
6/30/70

JAMES H. DEATHERAGE
Dec. 31, 19 70
ARIZONA, U.S.A.

ARIZONA SURVEYING SERVICE
2802 W. Solano Dr. N., Phoenix, Arizona

Drawing No. L-70-5601

DIN 55668