Bx 138 - Whitmore, Aug
I - 85361

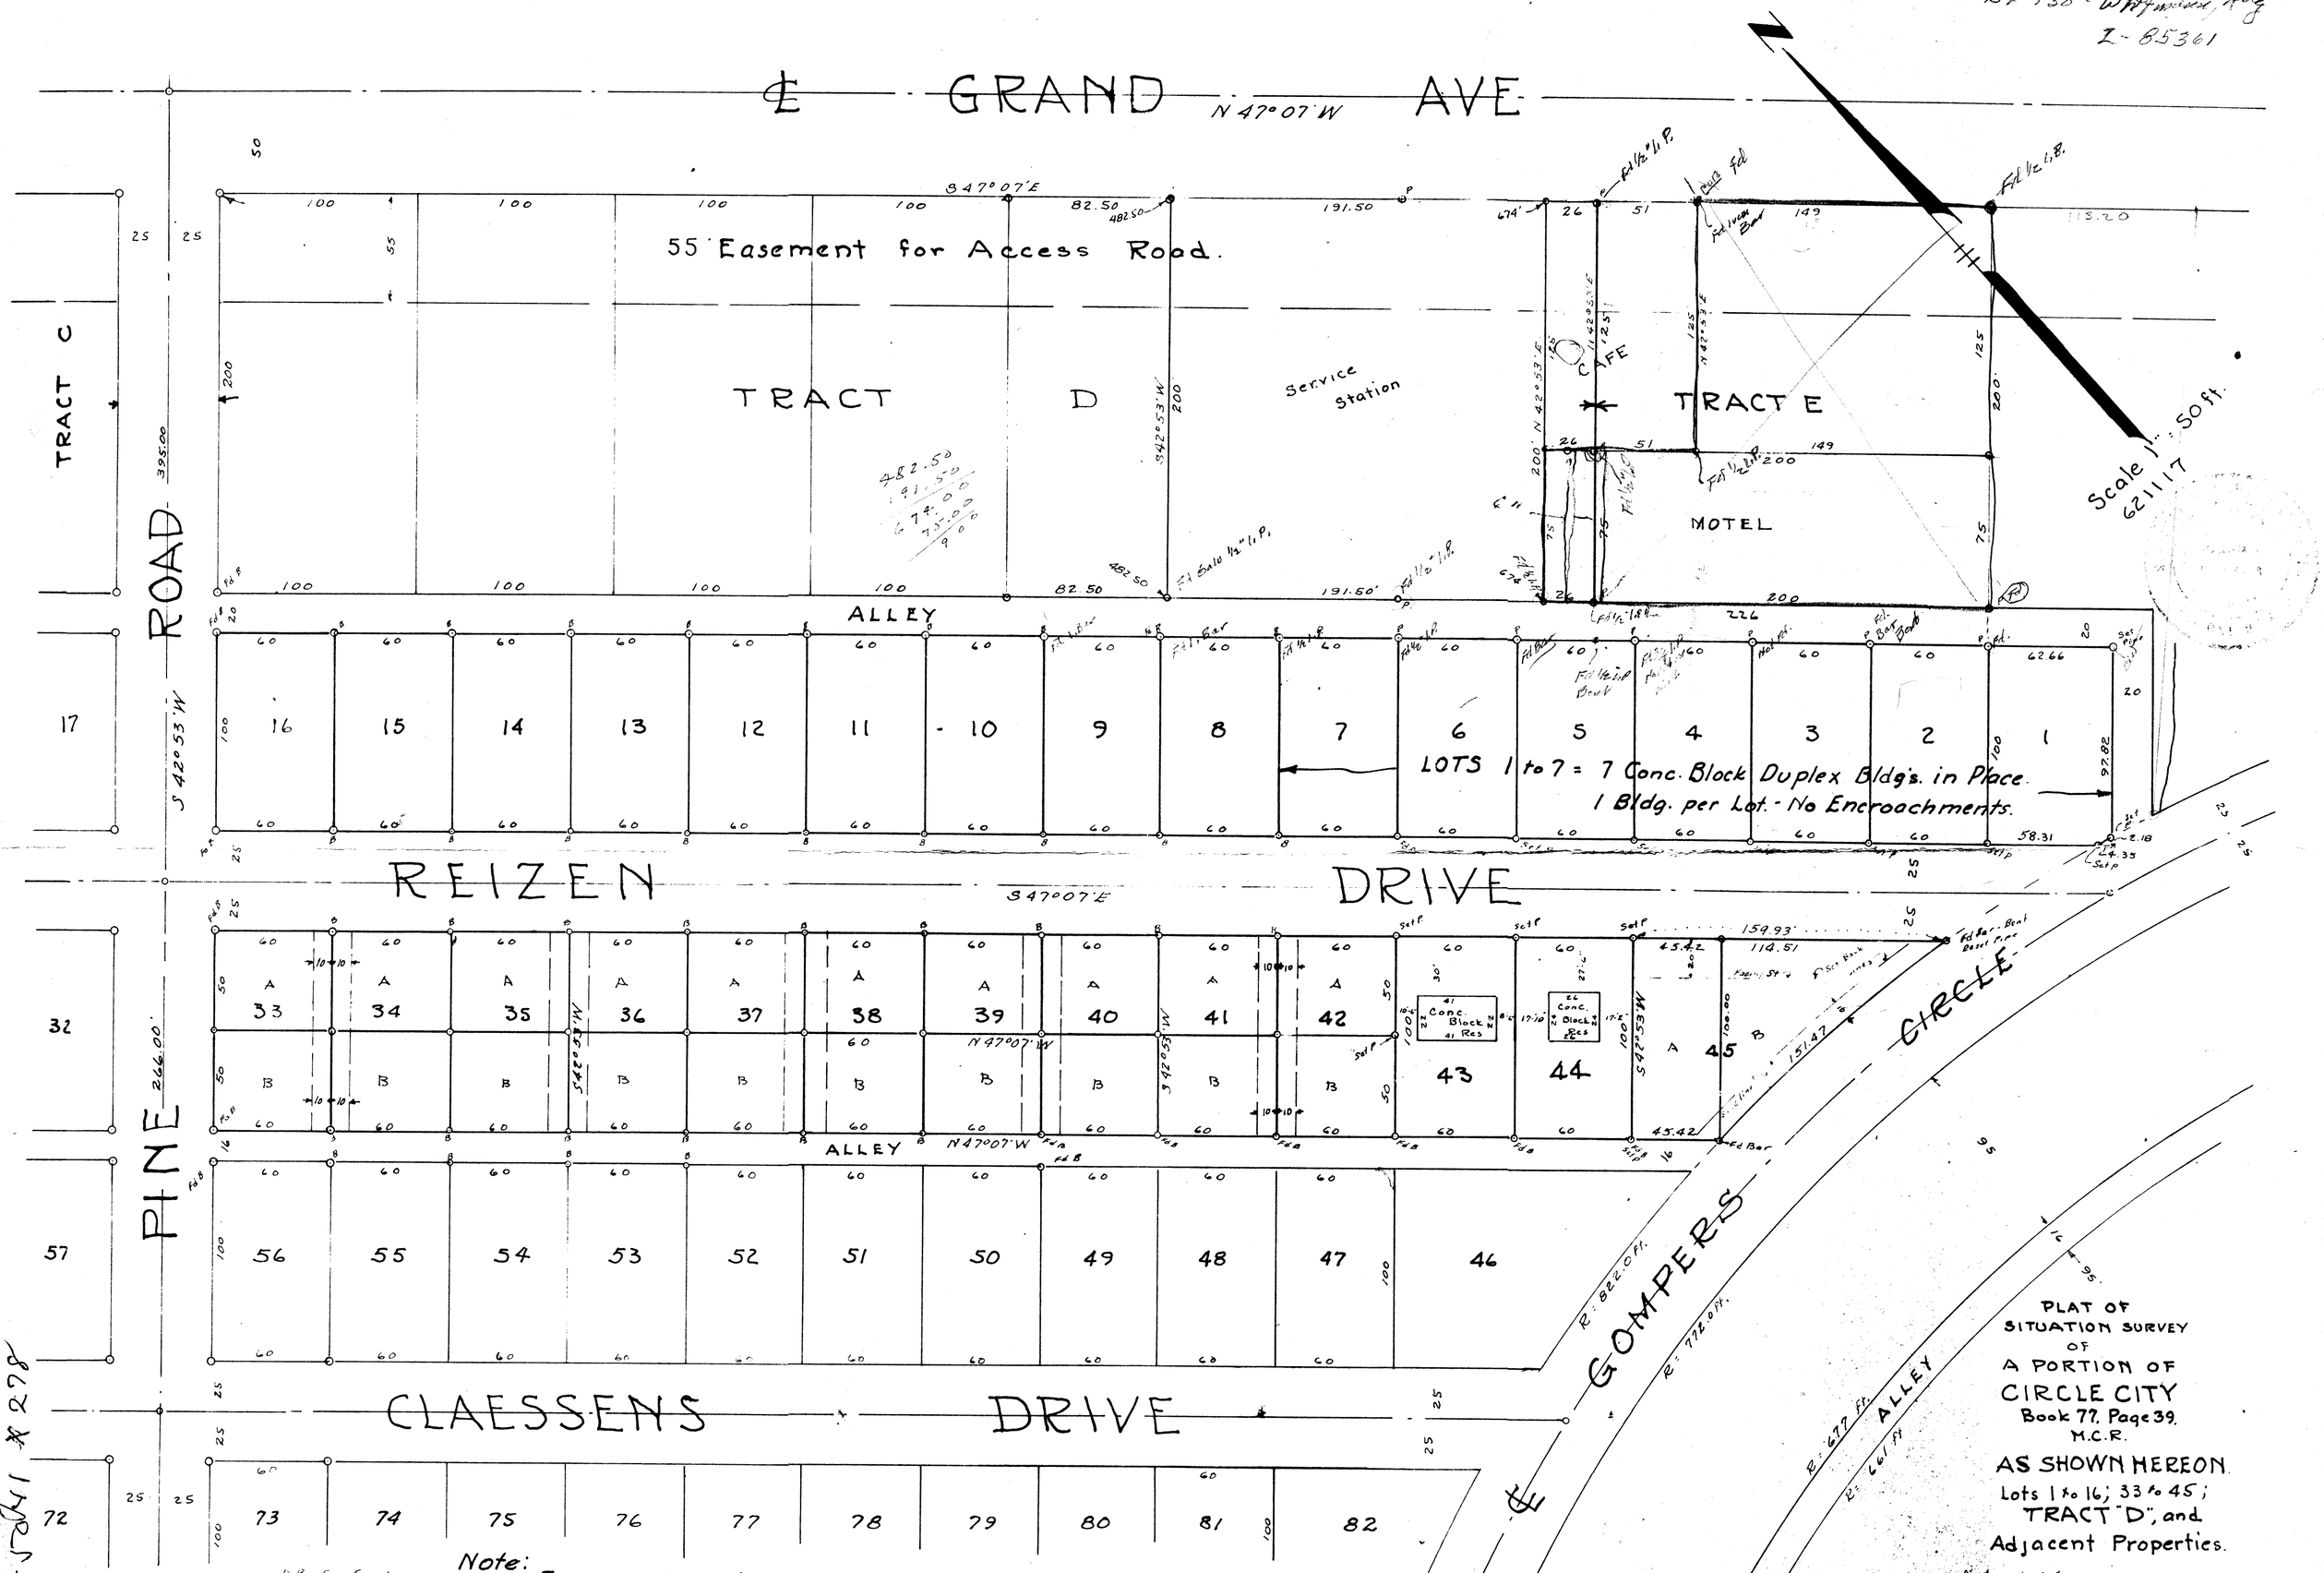

PLAT OF
SITUATION SURVEY
OF
A PORTION OF
CIRCLE CITY
Book 77, Page 39,
M.C.R.
AS SHOWN HEREON.
Lots 1 to 16; 33 to 45;
TRACT "D", and
Adjacent Properties.

Note: Lot dimensions shown on recorded plat at Rounded Corners are for full dimension to intersections and not to points of curve.

W.T.K.

N.B. F = Found
P = Pipe
B = Bar

Stakes on Street intersections not set due to present Construction

Note: Found Sufficient Lot Corners (iron bars & iron pipe) in place, to establish locations and dimensions of Lots, Streets and Alleys as originally staked. All dimensions shown were checked on the grounds.

W. T. Kaplinger

Nick Stypes
252-5041 # 278

DIN 55669