STADIA SURVEY MINING CLAIMS

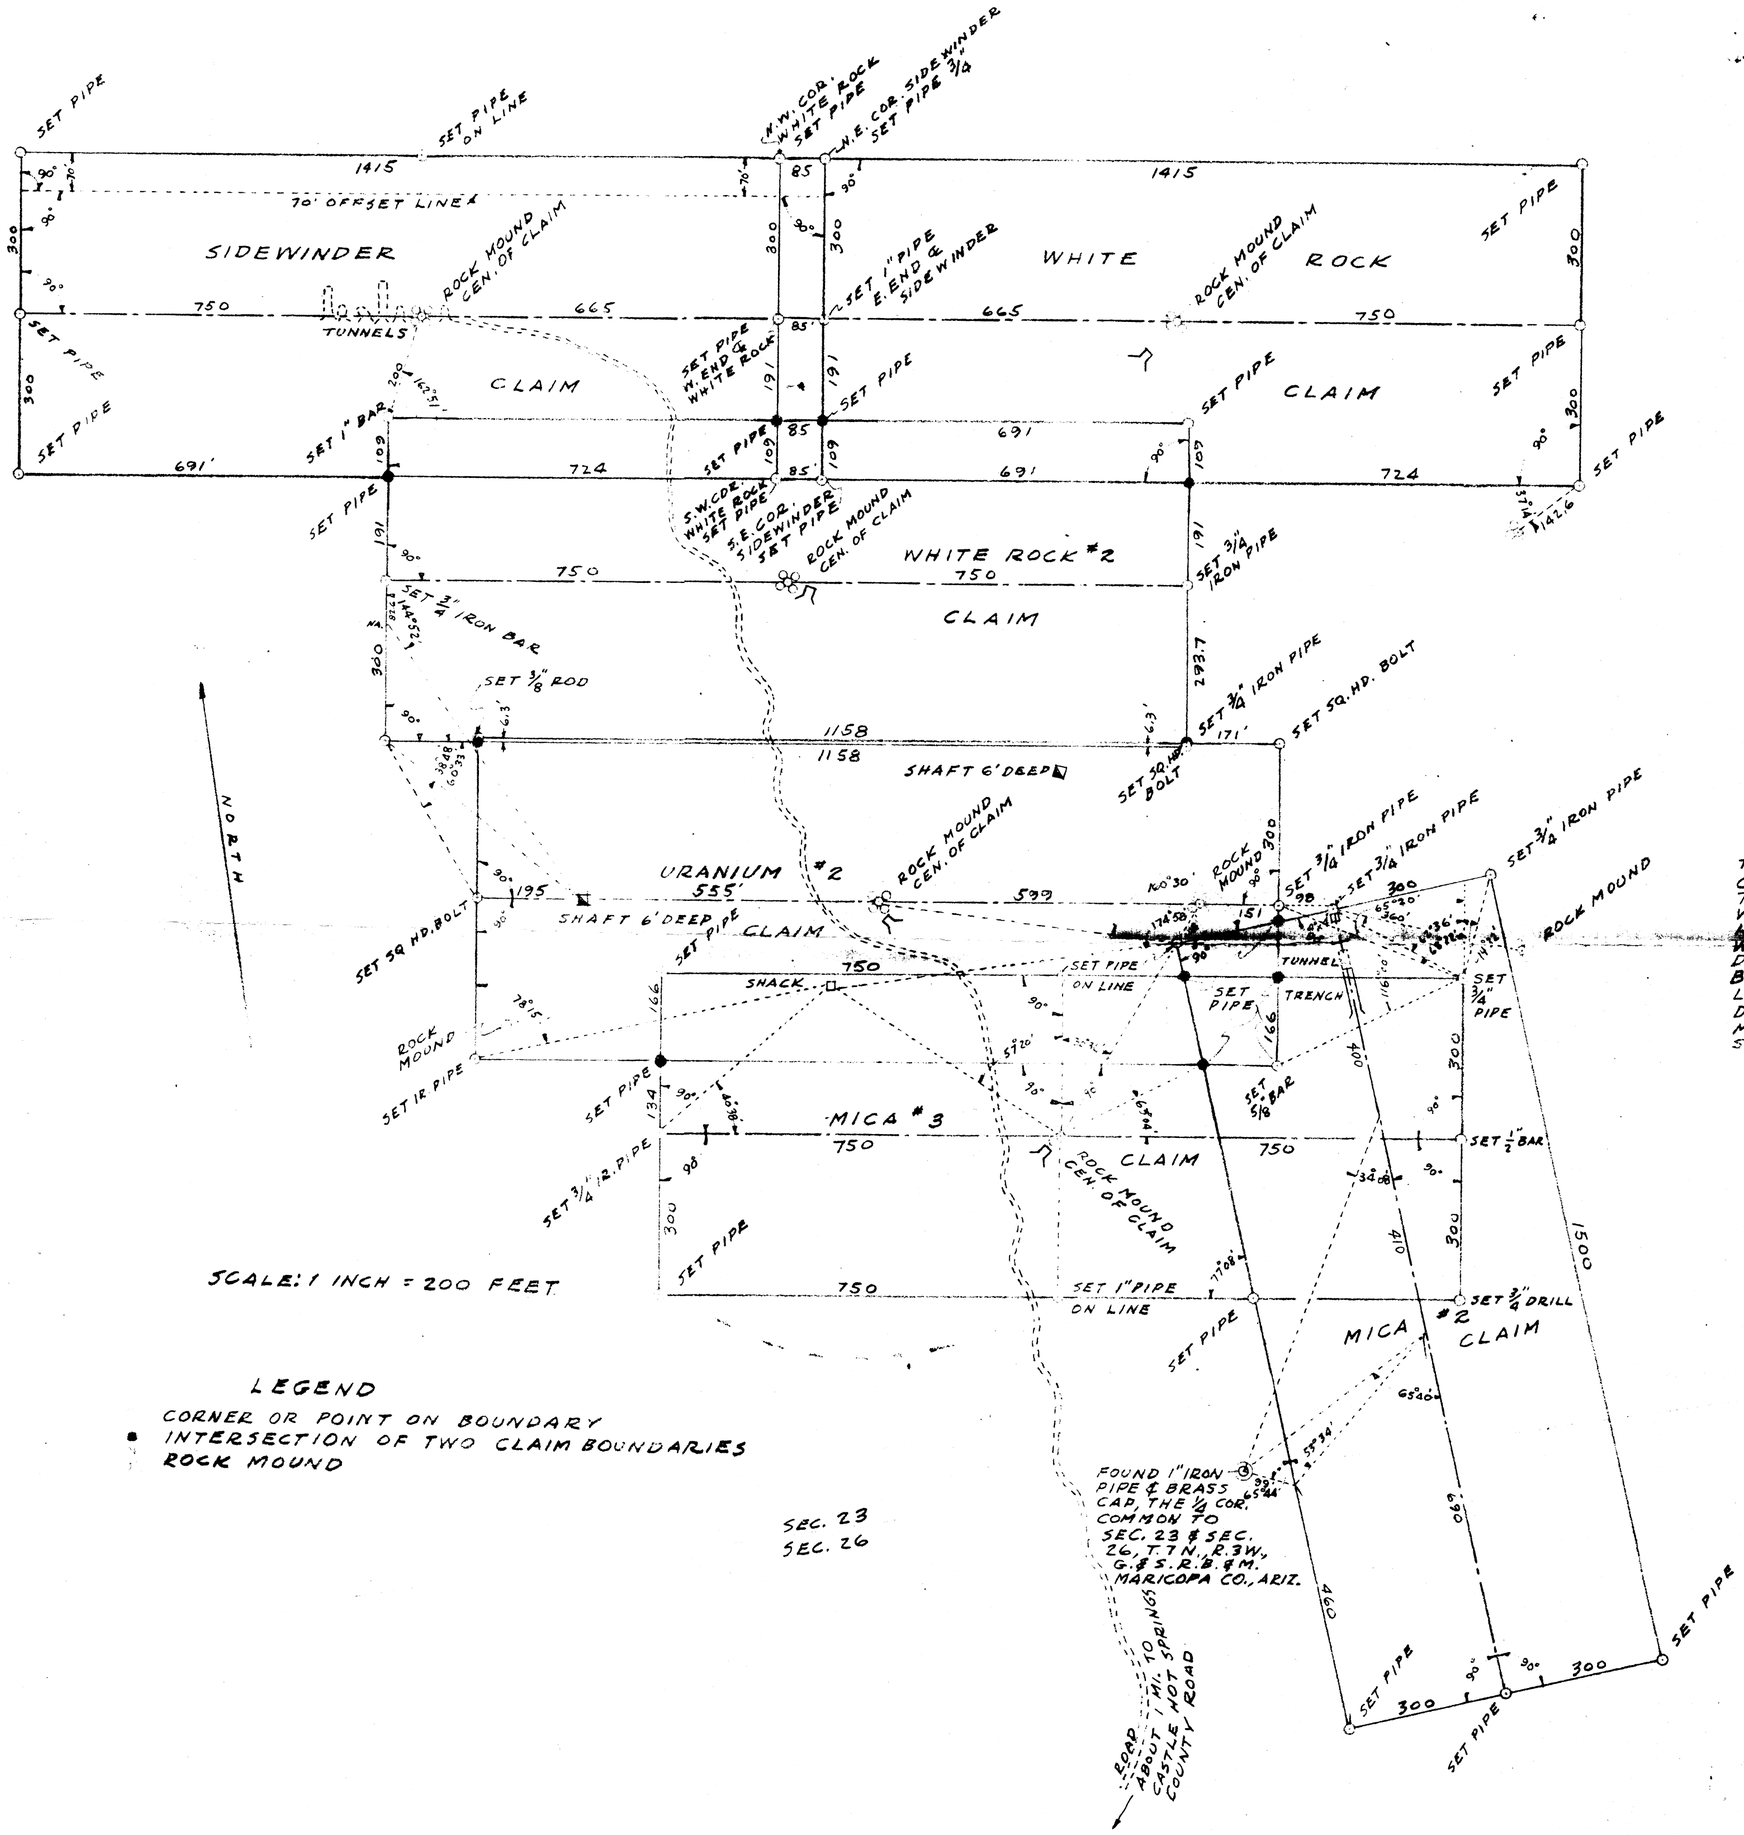

LEGEND

- CORNER OR POINT ON BOUNDARY
- INTERSECTION OF TWO CLAIM BOUNDARIES
- ROCK MOUND

THIS IS TO CERTIFY THAT I HAVE SET CORNERS TO APPROXIMATELY LOCATE THE MINING CLAIMS OF WHICH MR. E. W. WEATHERMAN, MORRISTOWN, ARIZONA, HAS SHOWN ME THE CENTER MONUMENTS WORKINGS, A DISTANCES AND DIRECTIONS AS SHOWN BY PLAT HEREON. ONLY APPROXIMATE LOCATIONS WERE DESIRED AND ALL DISTANCES SHOWN HEREON WERE MEASURED BY THE STADIA METHOD. SEPT., 1954.

A. Glen Smoot
REGISTERED LAND SURVEYOR

REGISTERED LAND SURVEYOR
CERTIFICATE EXPIRES
A. GLEN SMOOT
DEC. 31, 1954
ARIZONA, U.S.A.

BARTLETT ENGINEERING CO.
31 S. 1ST AVE.
PHOENIX, ARIZ.
AL 3-7212

DIN 55670